



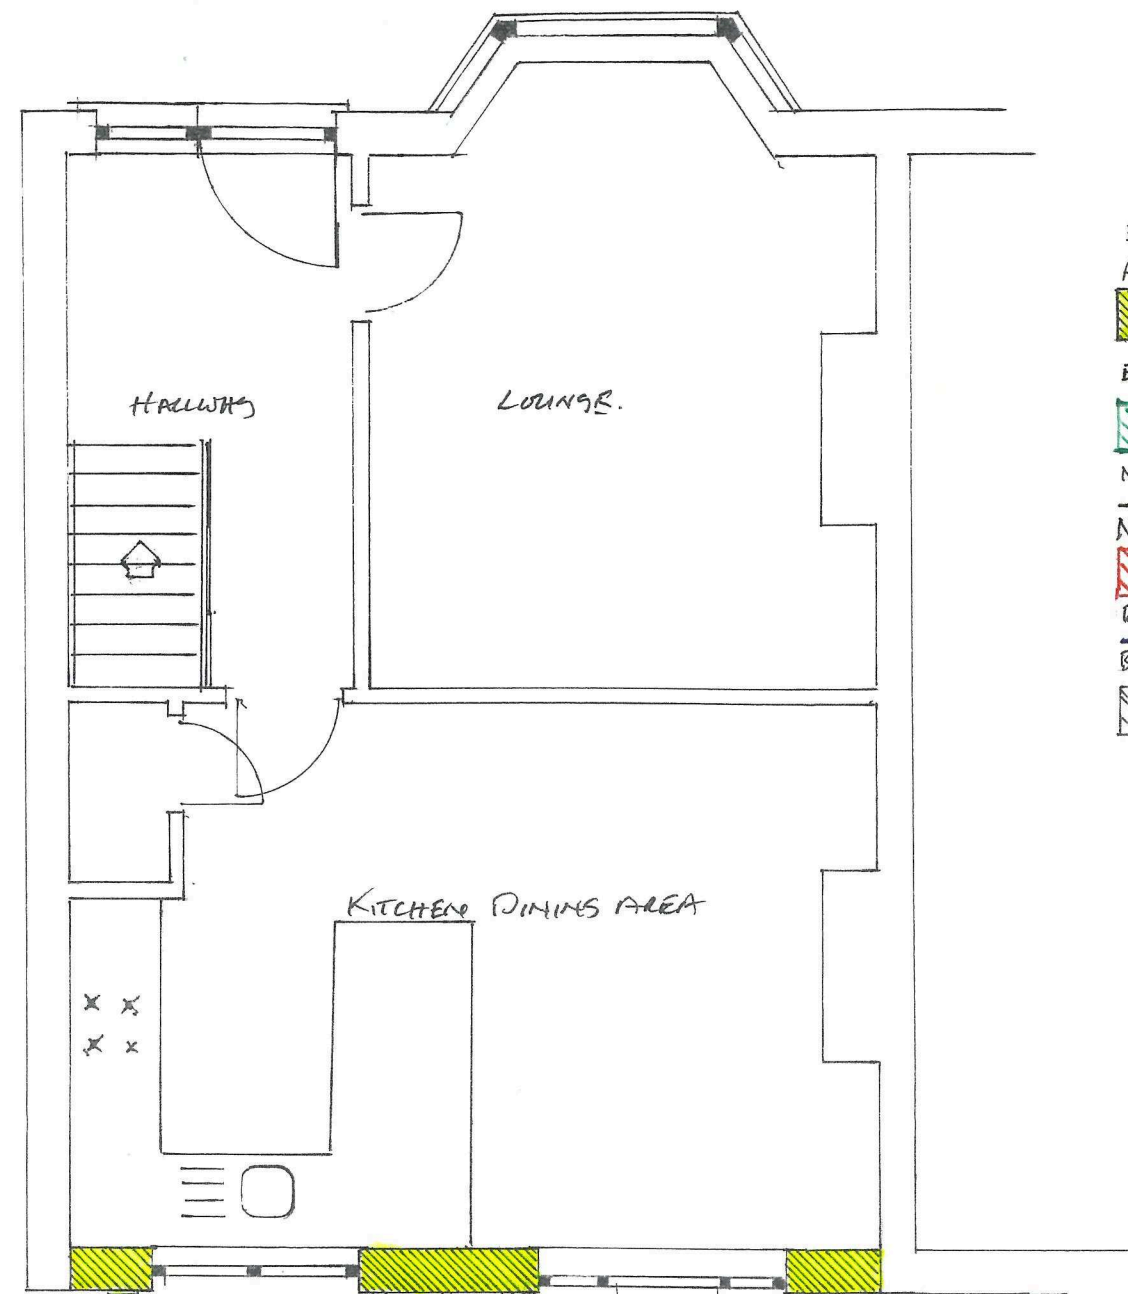

EXISTING GROUND FLOOR

- EXISTING MASONRY AND DRAINS TO BE REMOVED
- EXISTING MASONRY REMOVED
- NEW DRAIN RUN.
- NEW INSPECTION CHAMBER
- RAINWATER RUN.
- BRICK AND BLOCKWORK

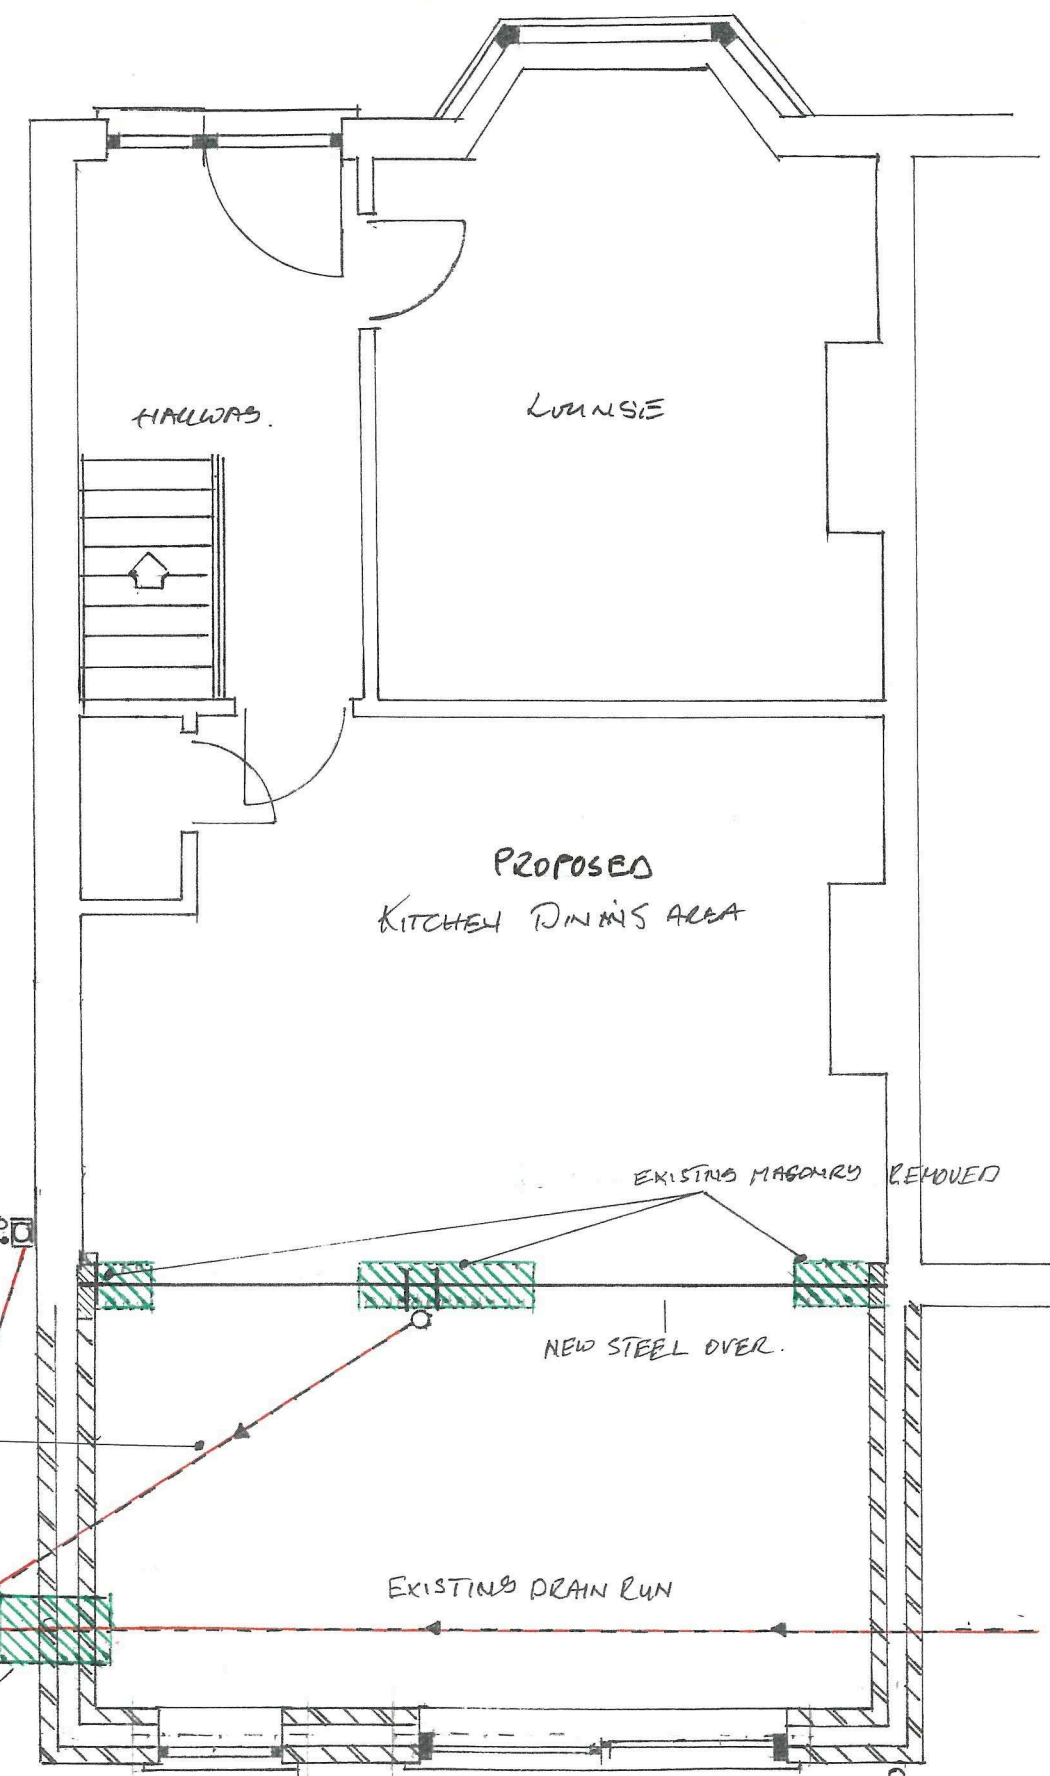

PROPOSED EXTENSION GROUND FLOOR
RAIN WATER TO NEW SOAKAWAY

