



CLIENT: MR AND MRS PAWLES
 PROJECT: ERECTION OF SINGLE
 STOREY KITCHEN AND DINING ROOM
 EXTENSION
 113 ANNWEIR AVENUE,
 LANCING
 WEST SUSSEX
 BN15 9NF
 DRAWING TITLE: PROPOSED KITCHEN
 AND DINING ROOM EXTENSION
 DRAWING NO: 1 REVISION NO: 2
 DATE MARCH 2026
 DRAWING BY M.J. SYRED
 SYRED LTD 7 GRAND AVENUE
 LANCING, WEST SUSSEX
 BN15 9PS

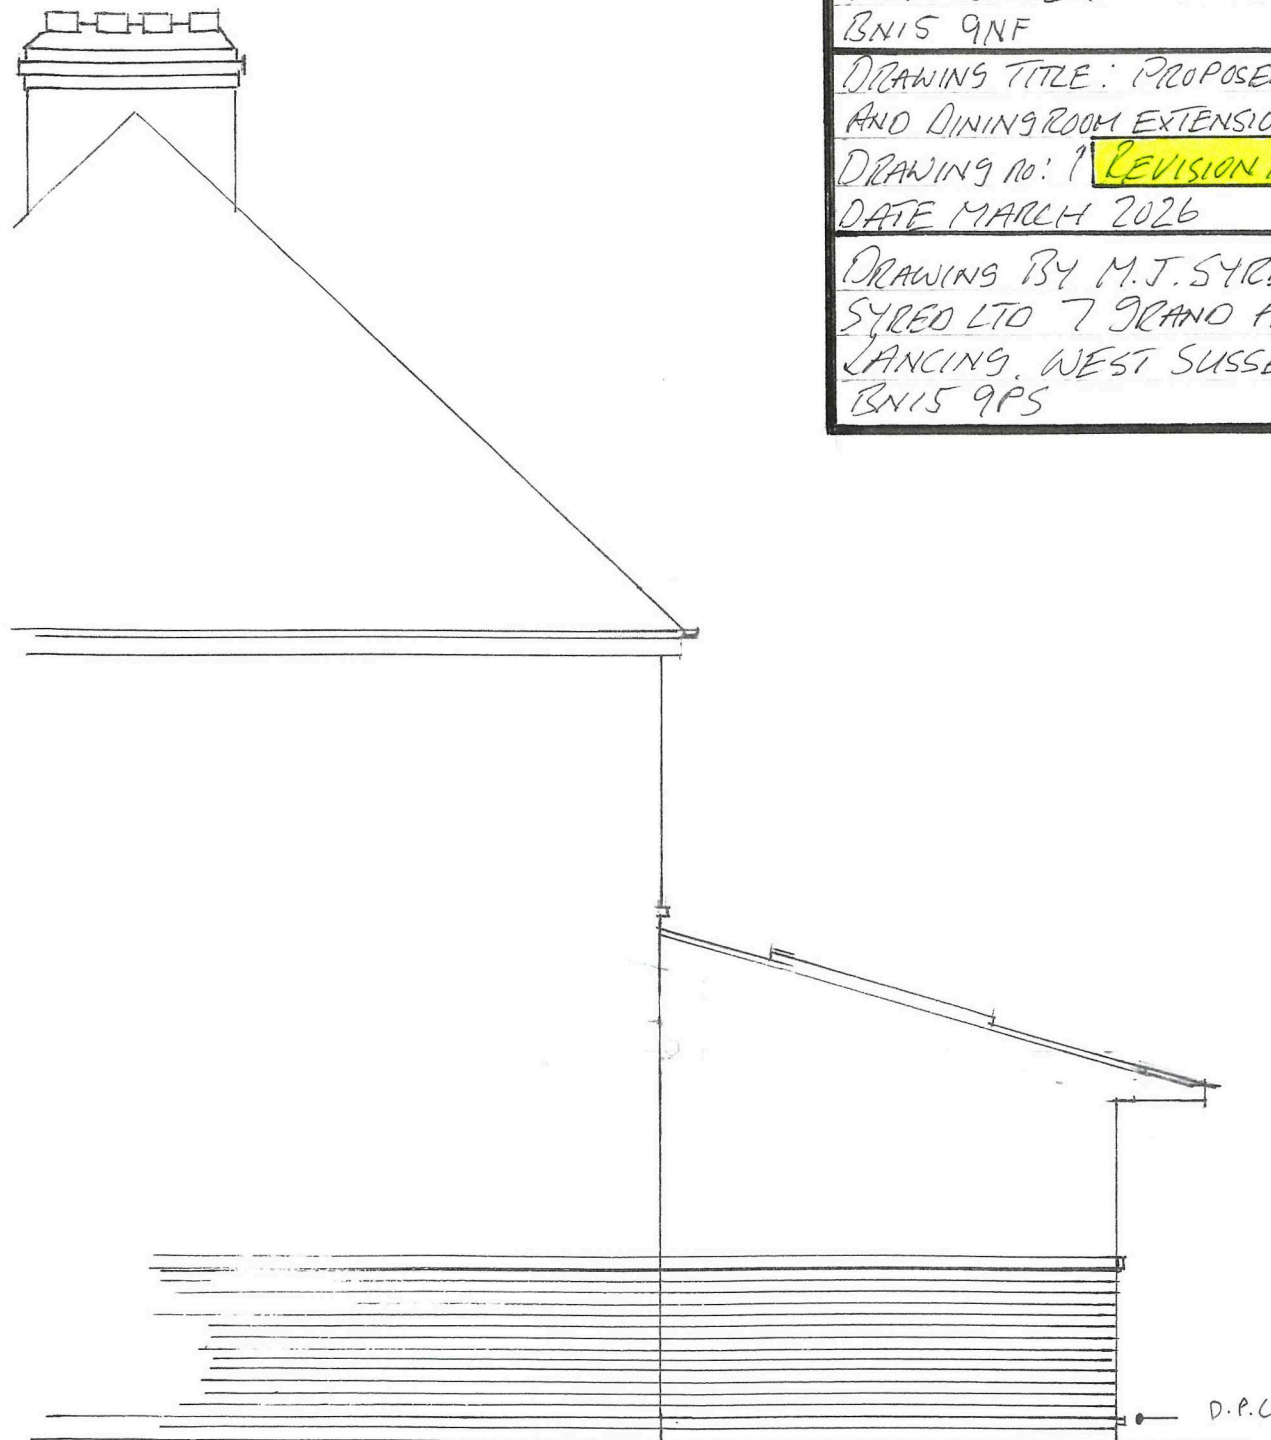

PROPOSED
SOUTH FACING ELEVATION

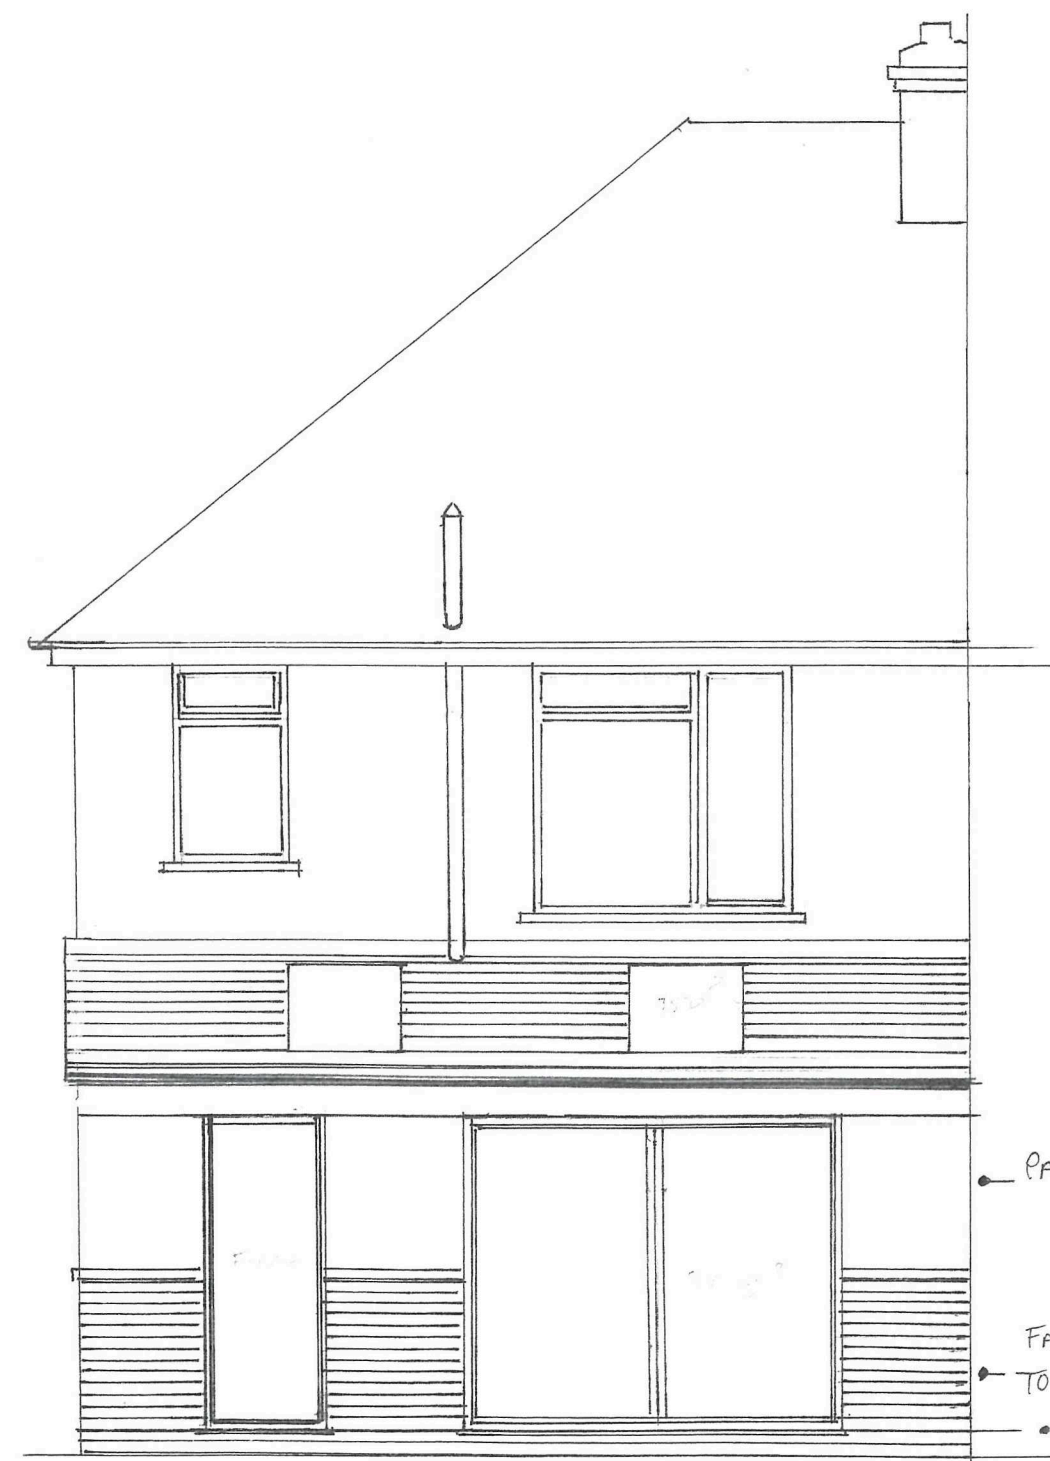

PAINTED RENDER FINISH
 FACE BRICKWORK
 TO MATCH EXISTING.
 D.P.C.

PROPOSED
EAST FACING ELEVATION

METRES @ 1:50

SCALE 1:50

NORTH