



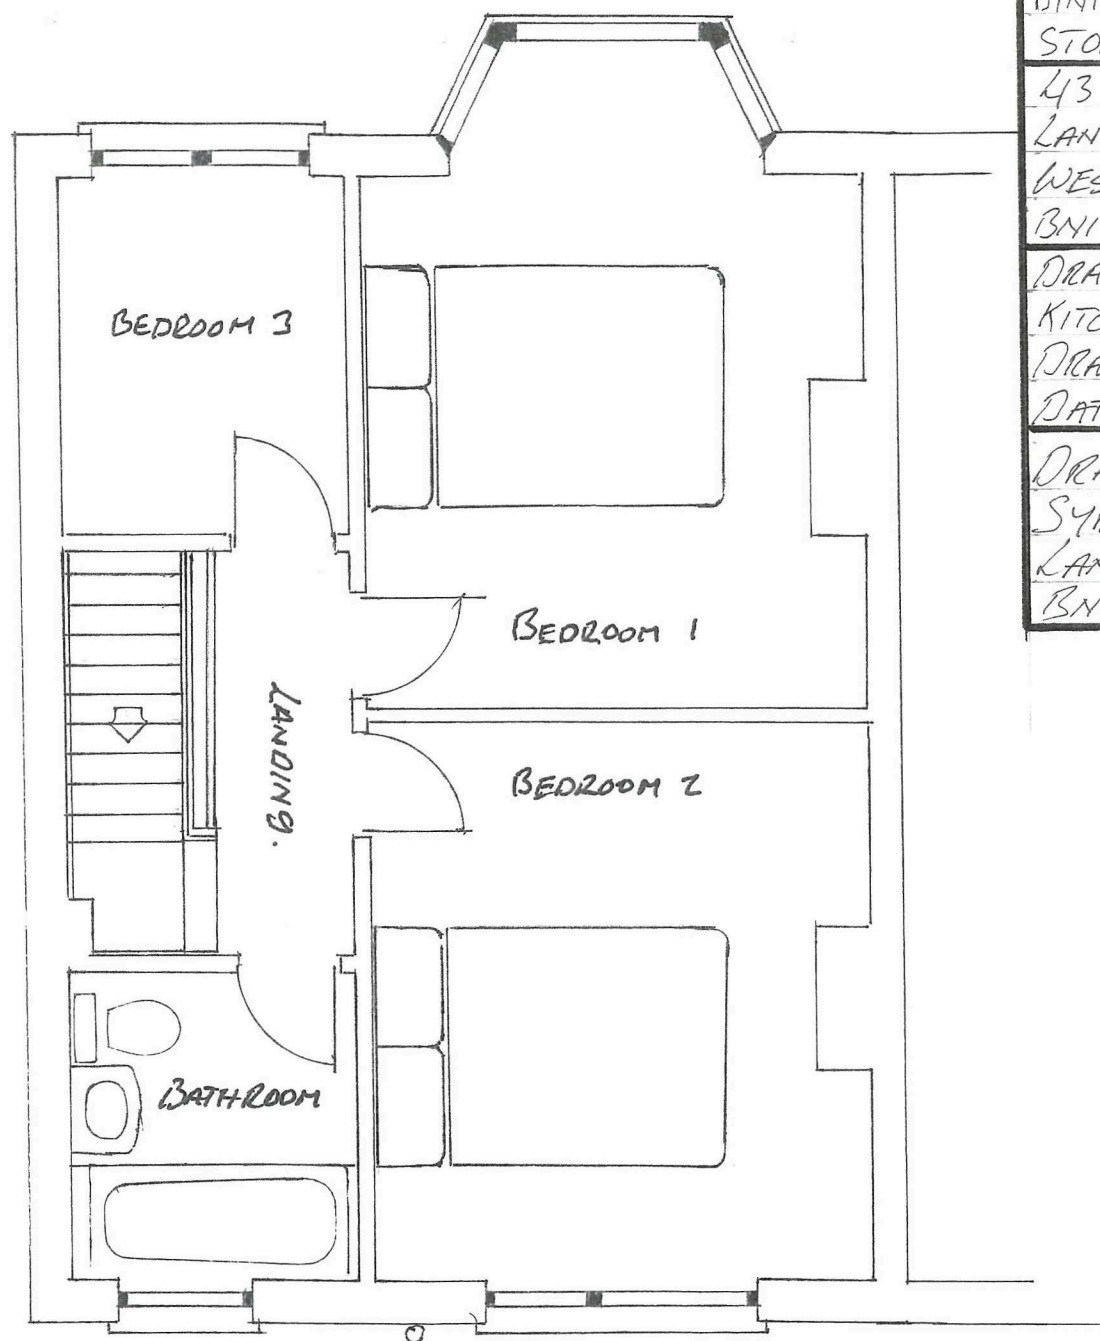

EXISTING FIRST FLOOR

CLIENT: MR AND MRS RAWLES
PROJECT: ERECTION OF KITCHEN AND DINING ROOM EXTENSION SINGLE STOREY
43 ANNWEIR AVENUE
LANCING
WEST SUSSEX
BN15 9NF
DRAWING TITLE: PROPOSED KITCHEN AND DINING ROOM EXTENSION
DRAWING NO: 1 REVISION NO: 2
DATE MARCH 2026
DRAWING BY M.J. SYRED
SYRED LTD. 7 GRAND AVENUE.
LANCING, WEST SUSSEX
BN15 9PS

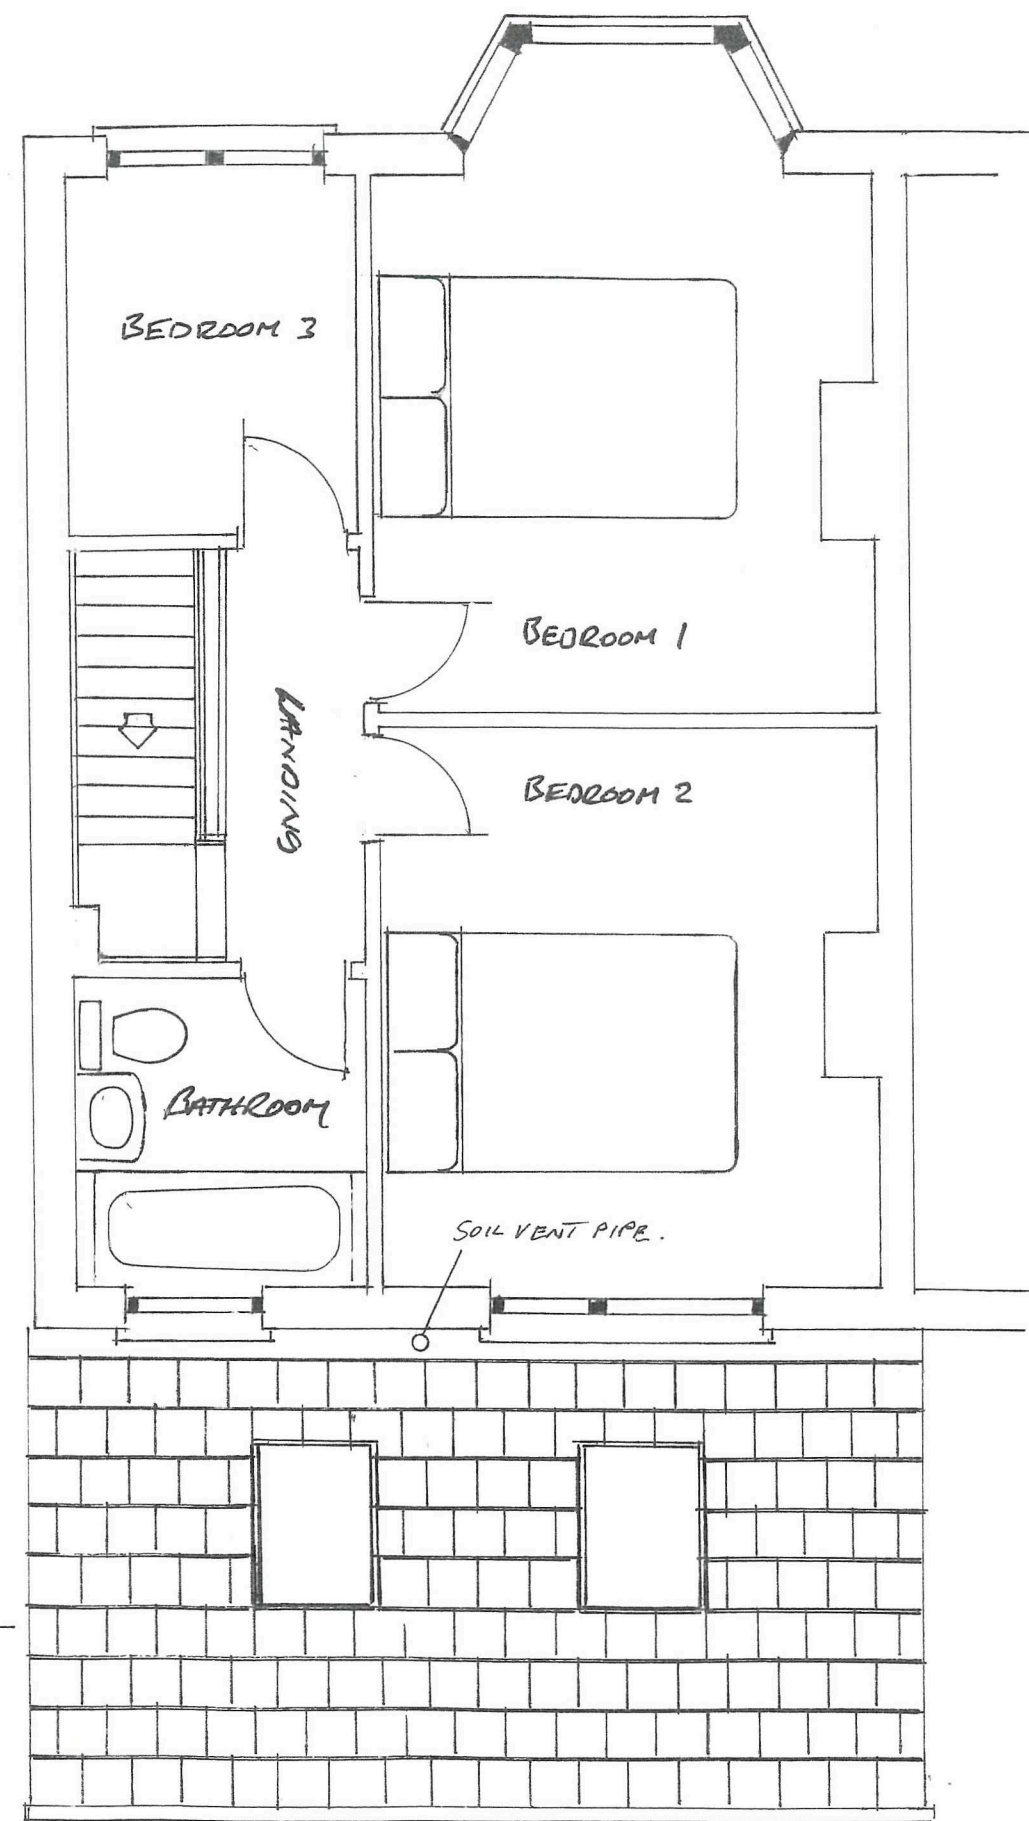

PROPOSED FIRST FLOOR

