


5

SIDE ELEVATION: PROPOSED
STRUCTURAL DETAILS TO BE DETERMINED
BY STRUCTURAL ENGINEER.

SCALE 1:20

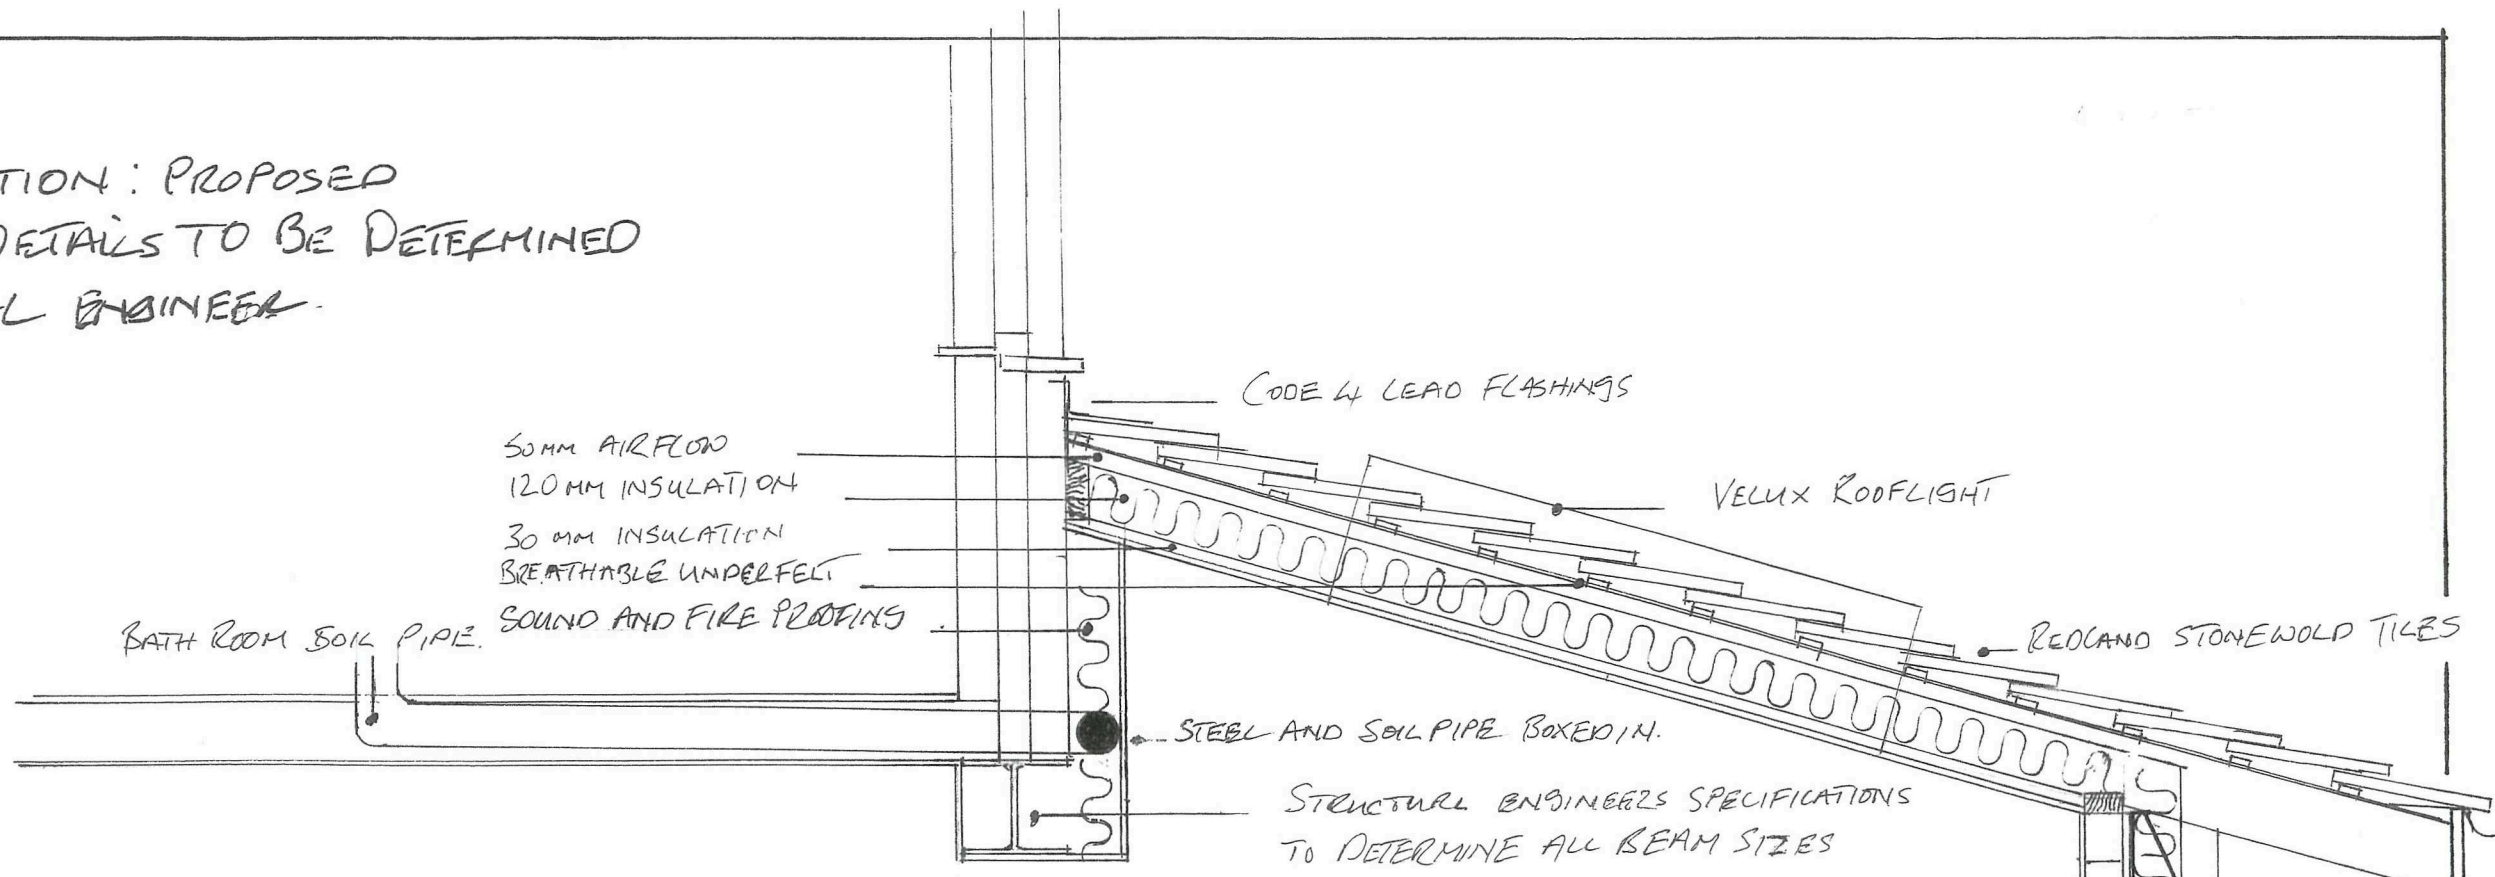

CLIENT: MR AND MRS RAWLES
PROJECT: ERECTION OF SINGLE STOREY
KITCHEN AND DINING ROOM
EXTENSION
43 ANNWEIR AVENUE,
LANCING.
WEST SUSSEX BN15 9NF
DRAWING TITLE: PROPOSED KITCHEN
AND DINING ROOM EXTENSION
DRAWING NO: 1 REVISION NO: 2
DATE MARCH 2026
DRAWING BY M.J. SYRED
SYRED LTD.
7 GRAND AVENUE LANCING.
WEST SUSSEX BN15 9PS

EXISTING KITCHEN DINING

PROPOSED EXTENSION

70MM SCREED
1200 GAUGE POLYTHENE D.P.M
EXISTING FLOOR LEVEL

100MM INSULATION
150MM FLOOR BEAMS (CONCRETE)

VOID MIN 150MM

REINFORCING OVER.

INVERT LEVEL APROX 900 FROM G.L.

FORM SHUTTERING OVER DRAIN

150 MAIN DRAIN RUN.



SCALE 1:20

