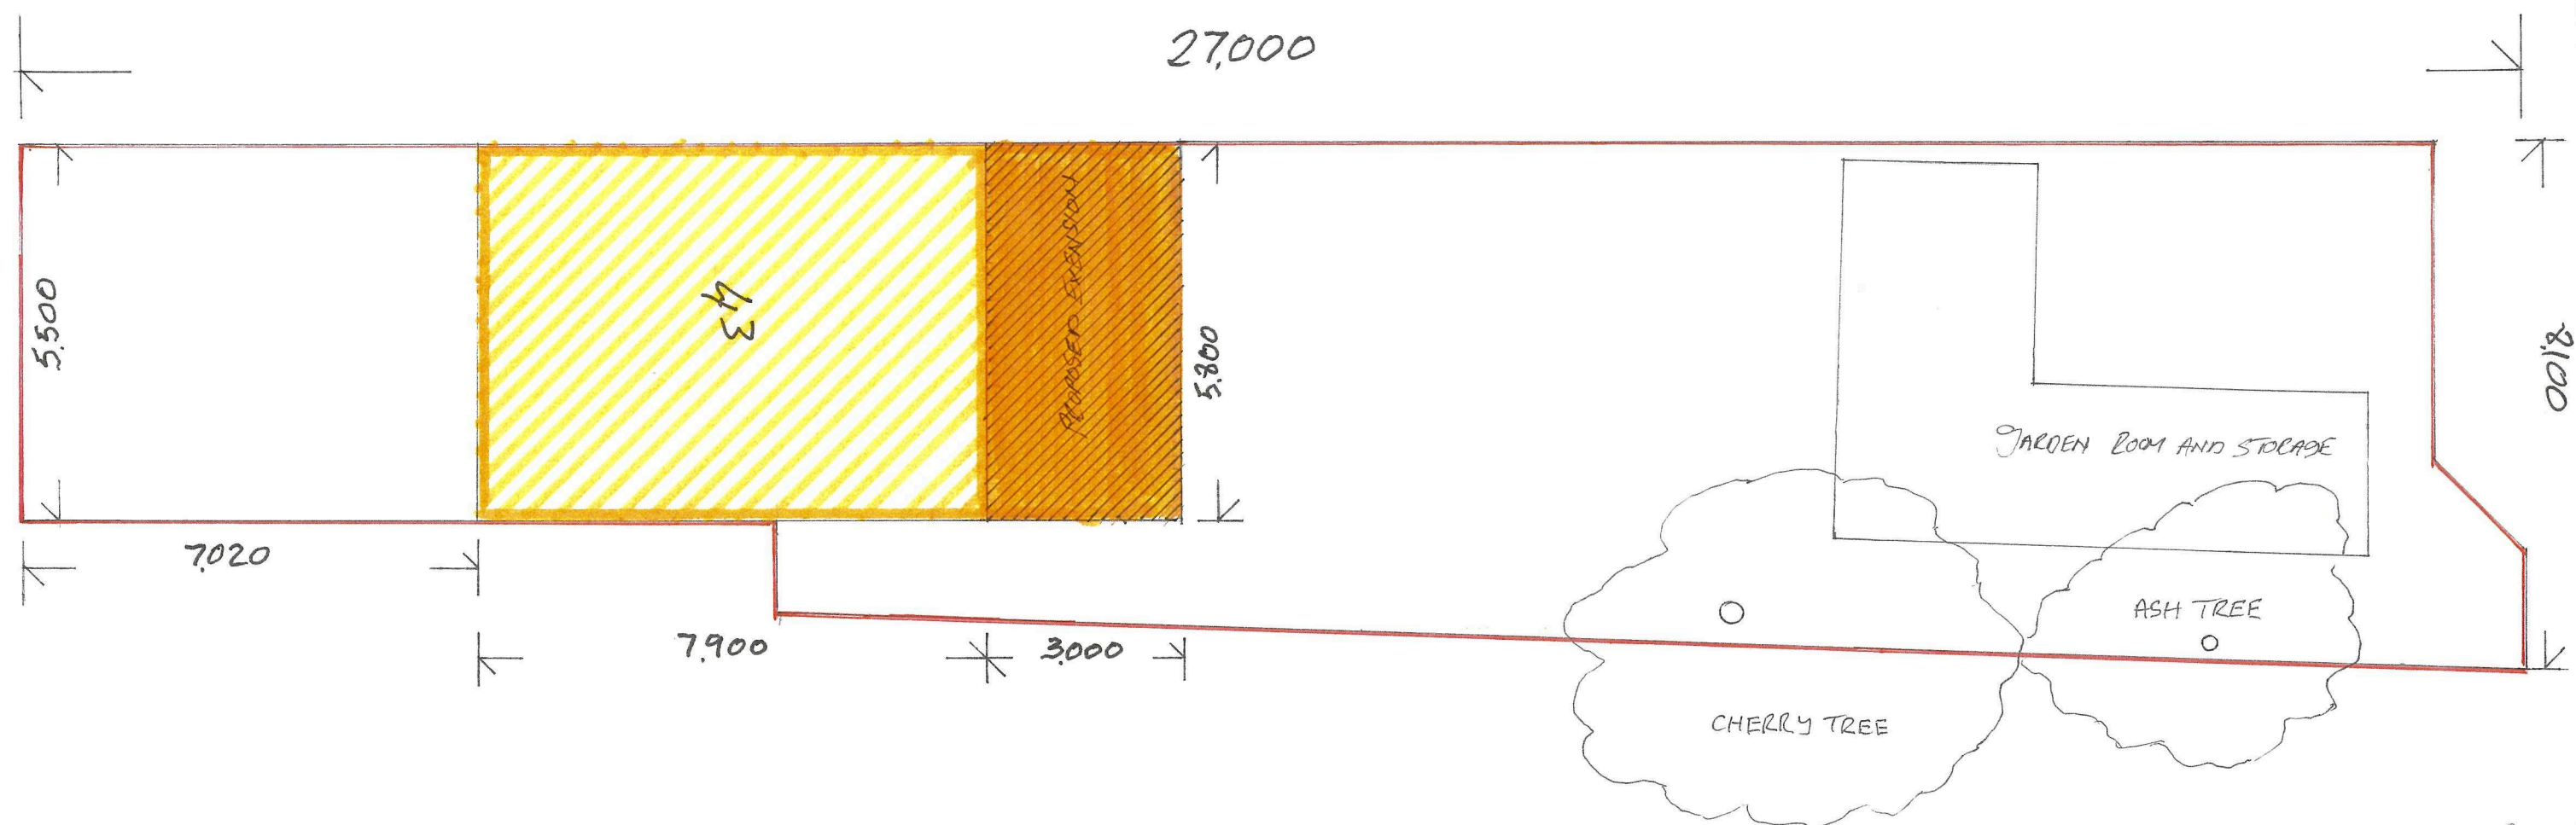


CLIENT: MR AND MRS RAWLES	
PROJECT: ERECTION OF SINGLE STOREY KITCHEN AND DINING ROOM EXTENSION	
43, ANNWEIR AVENUE LANCING WEST SUSSEX BN15 9NF	
DRAWING TITLE: PROPOSED KITCHEN AND DINING ROOM EXTENSION	
DRAWING NUMBER 1.	
DATE: MARCH 2026	SCALE: 1:100
DRAWING BY M.J. SYRED (SYRED LTD)	
7 GRAND AVENUE LANCING BN15 9PS	