



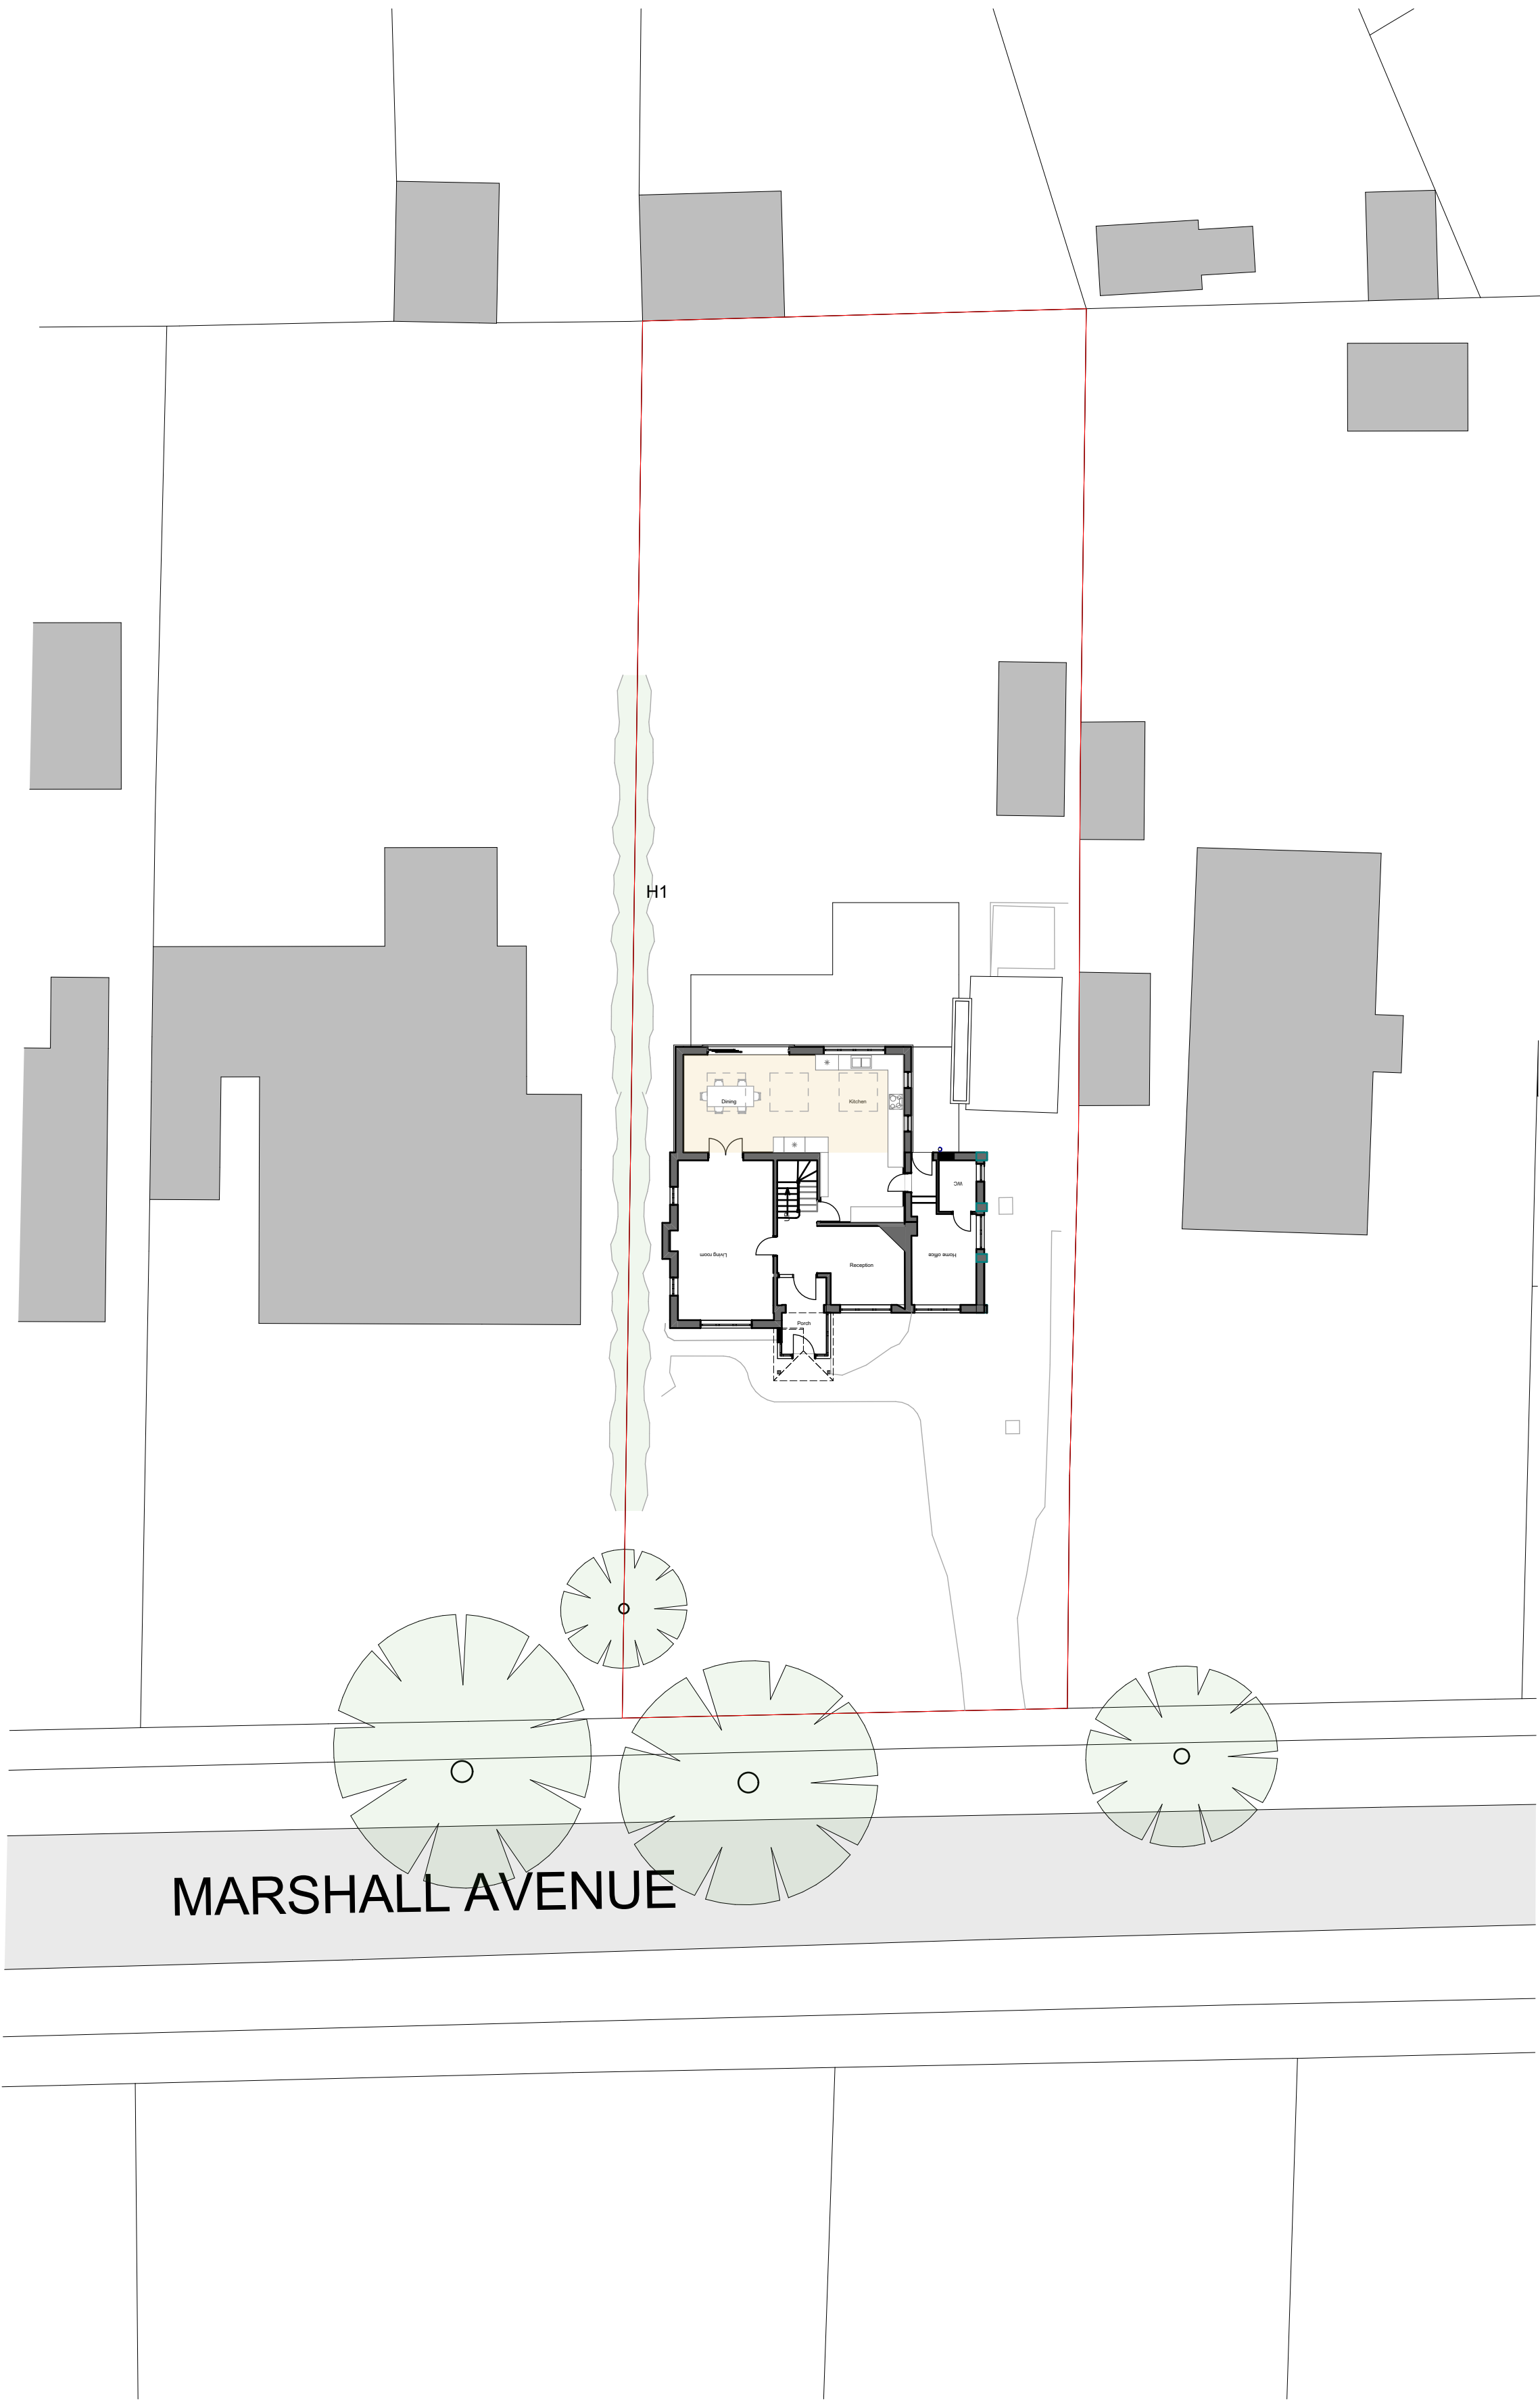

Site Plan - 1:200 Scale

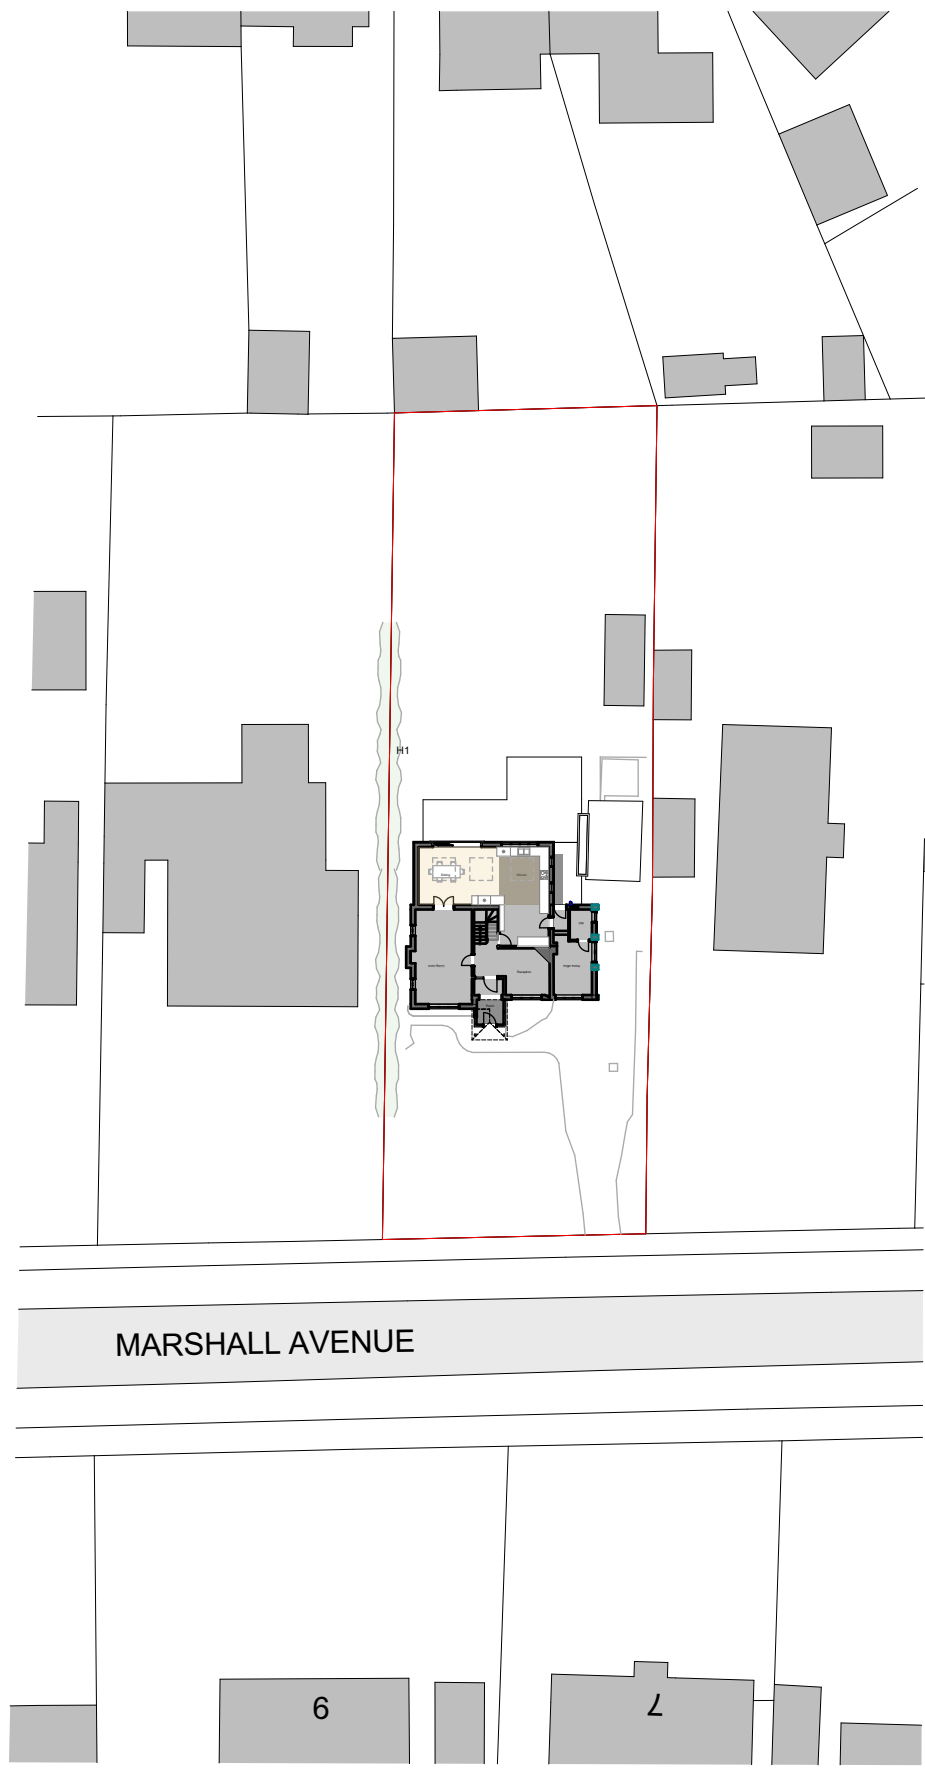

Block Plan - 1:500 Scale

