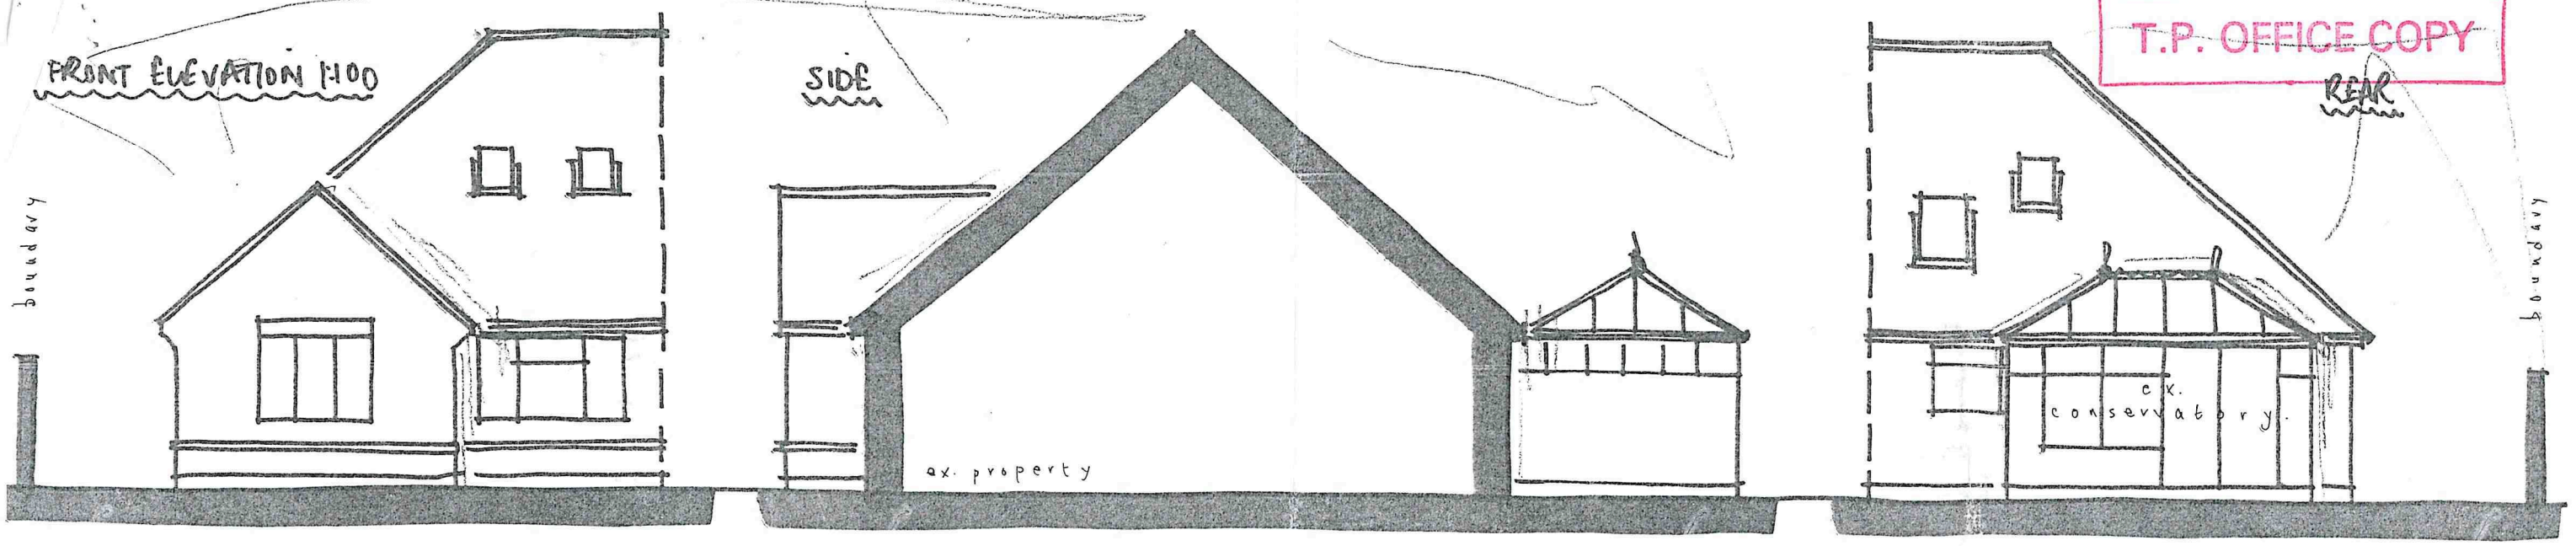

T.P. OFFICE COPY

BOROUGH OF WORTHING
DEPOSITED 16/5/08
TP. REF. NO.
WB/ 08/0499/FUL

Wayne Gander MCIAT
Architectural Technologist
98 Durrington Lane
Worthing
West Sussex BN13 2RQ
Tel/Fax 01903 694817

WORTHING BOROUGH COUNCIL
11 JUL 2008
CONSENT REFUSED

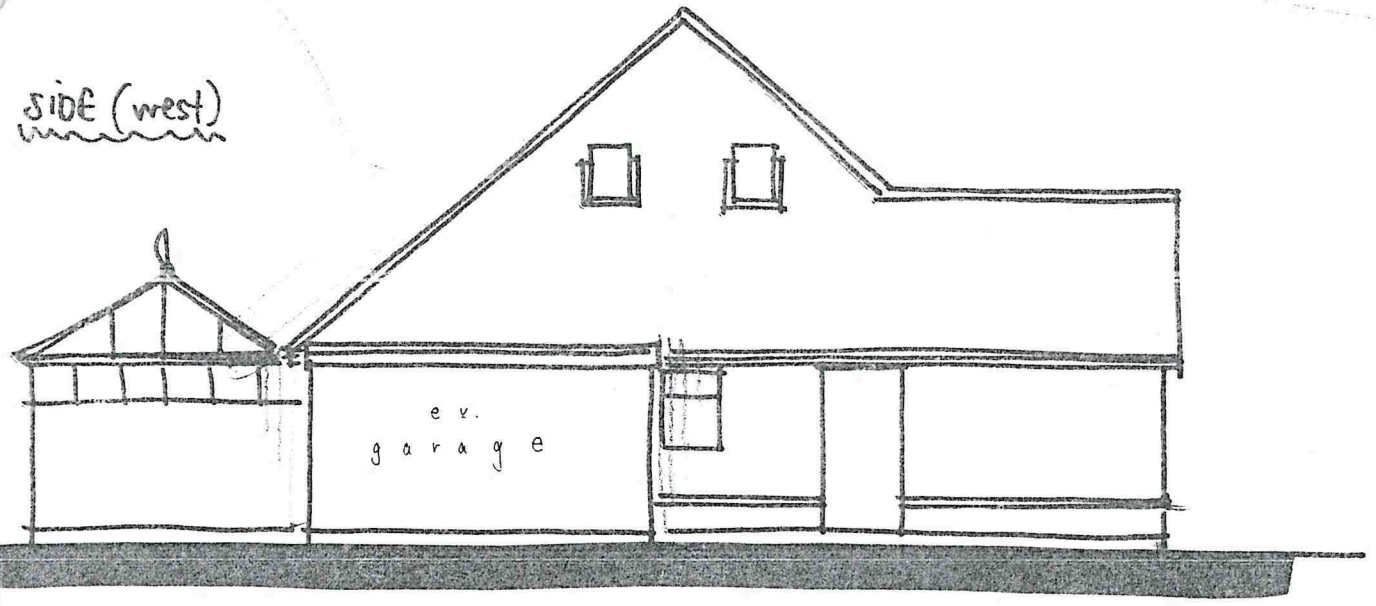

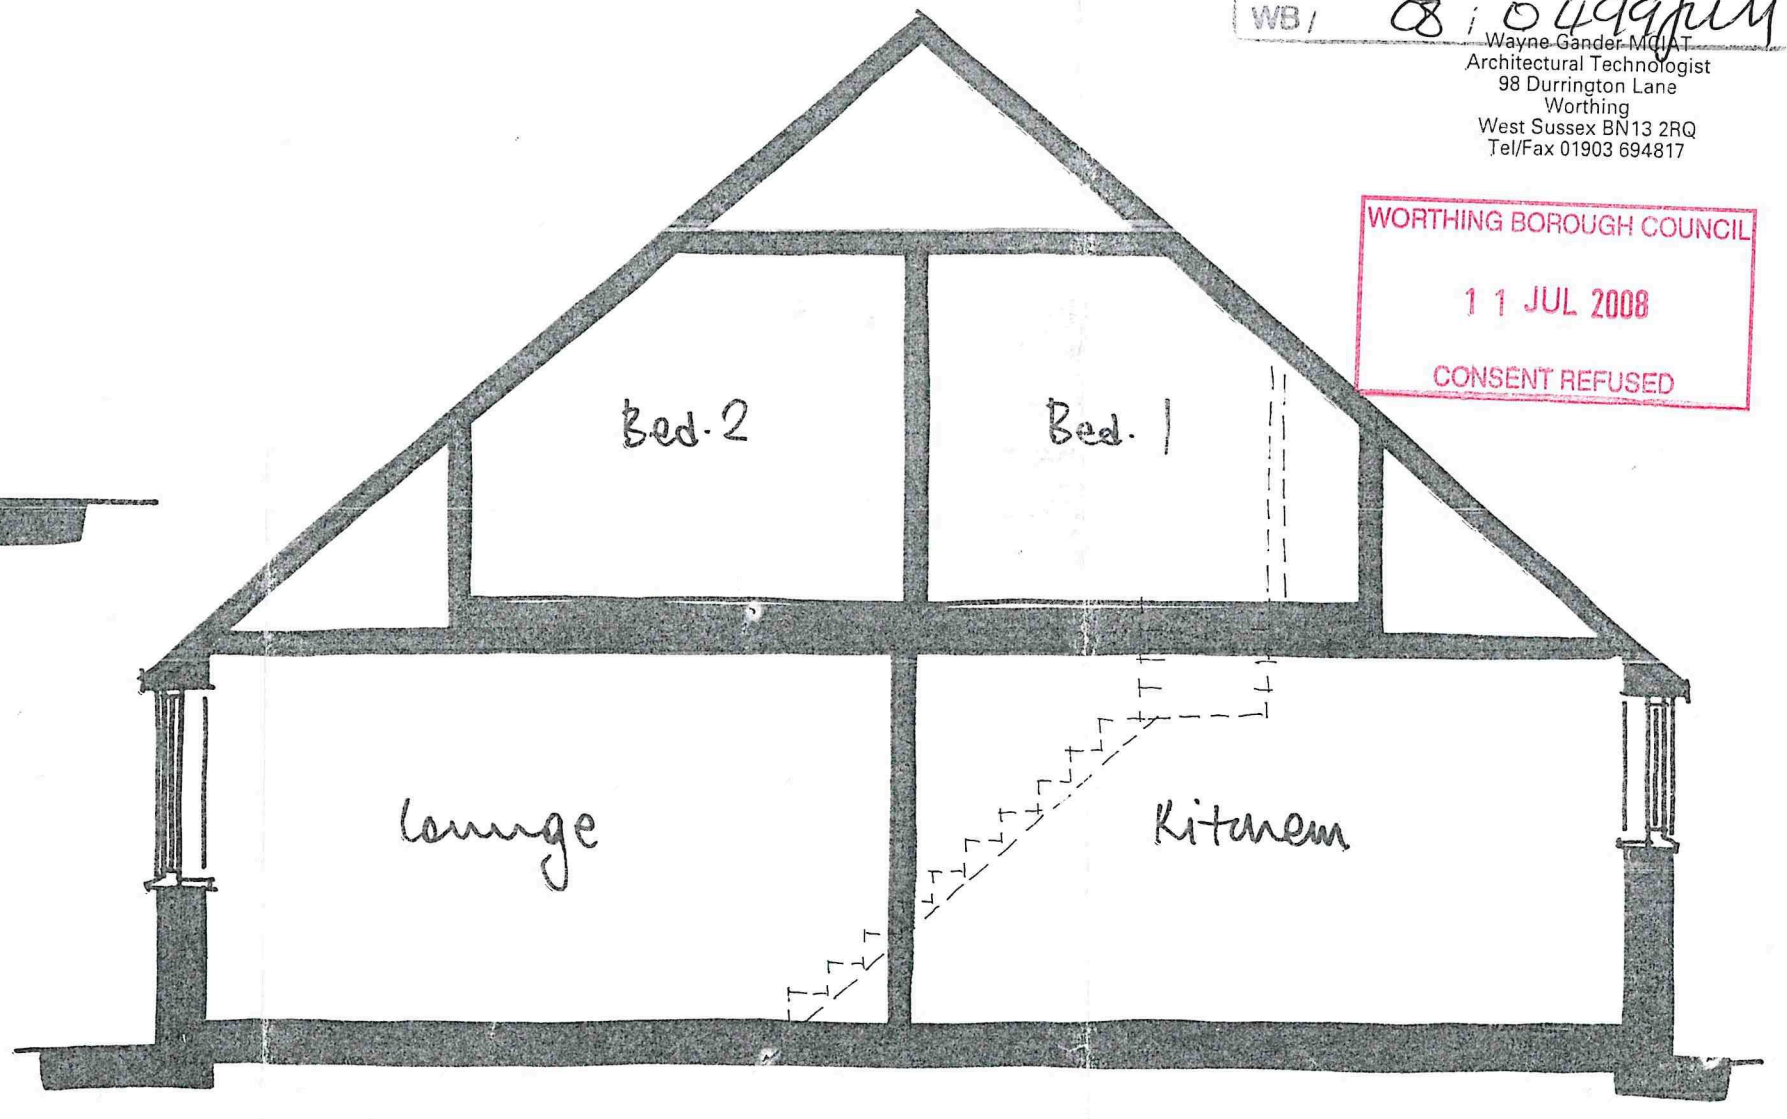

SECTION A-A 1:50

15B SALVINGTON ROAD, WORTHING
Existing details 02

March 2008