

FRONT ELEVATION 1:100




SIDE

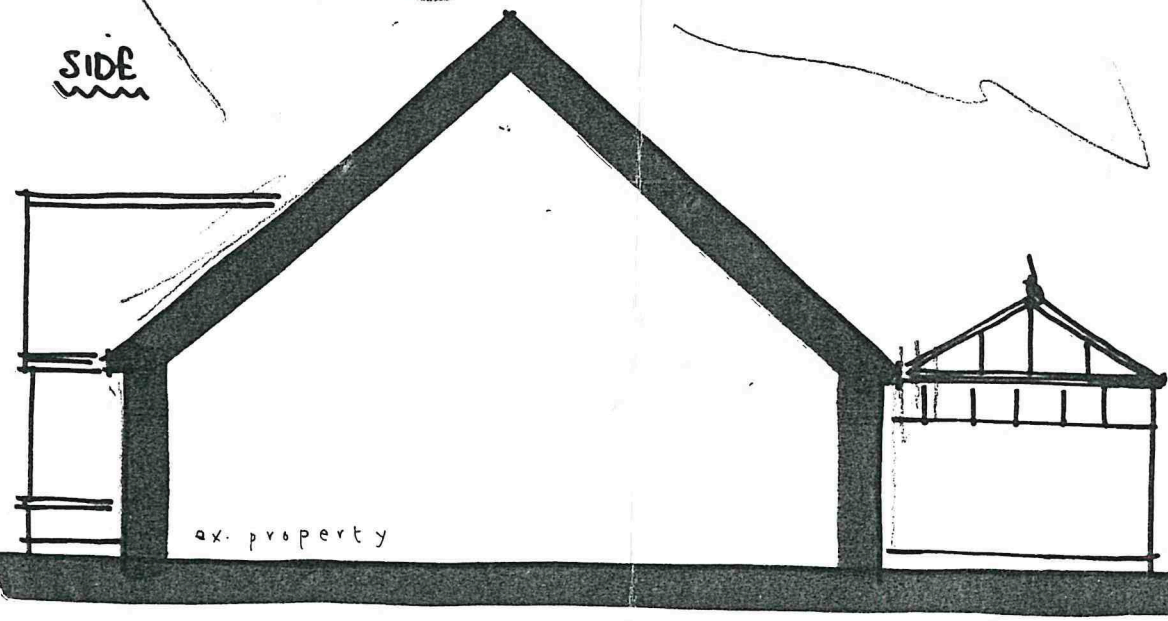


REAR

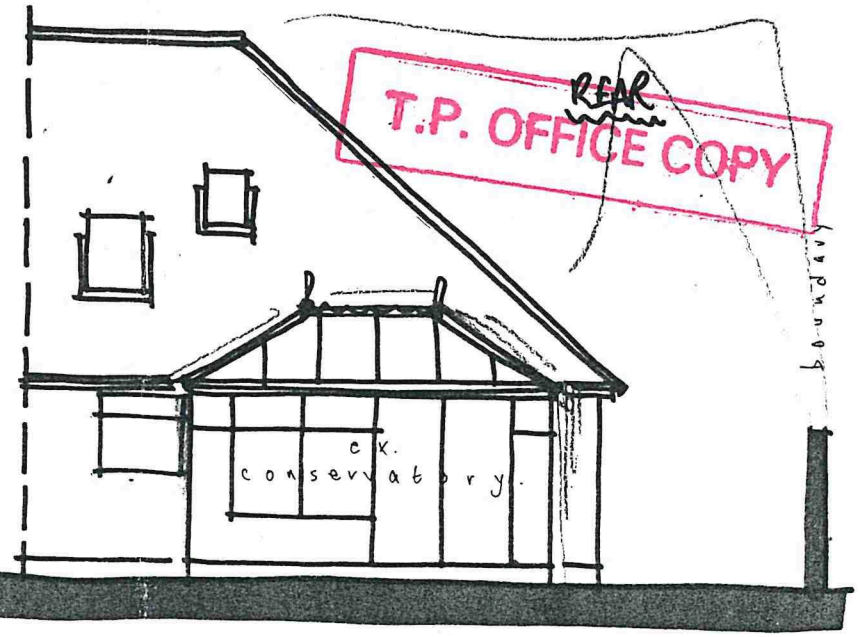



T.P. OFFICE COPY


BOROUGH OF WORTHING
DEPOSITED 27/9/10
TP REF No.
WB/ 10/0853/CLP

Wayne Gander MCIAT
Architectural Technologist
98 Durrington Lane
Worthing
West Sussex BN13 2RQ
Tel/Fax 01903 694817

Worthing Borough Council
22 NOV 2010
Certificate Of Lawfulness
Refused

SIDE (west)

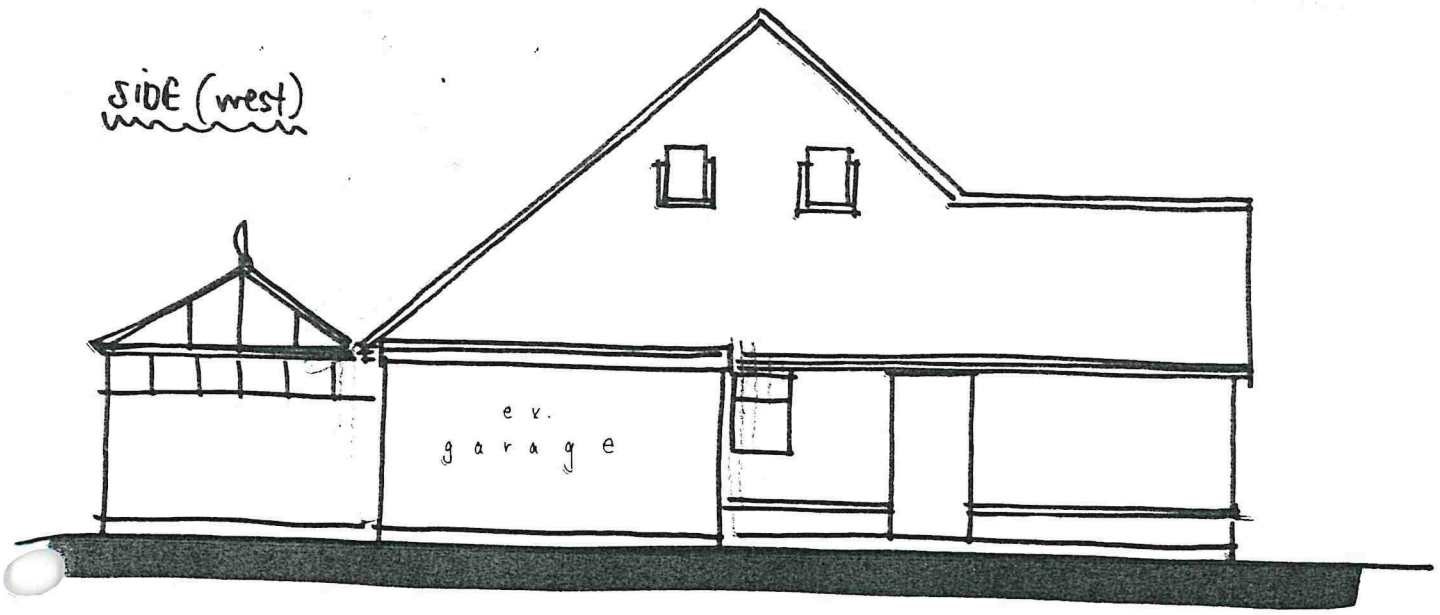

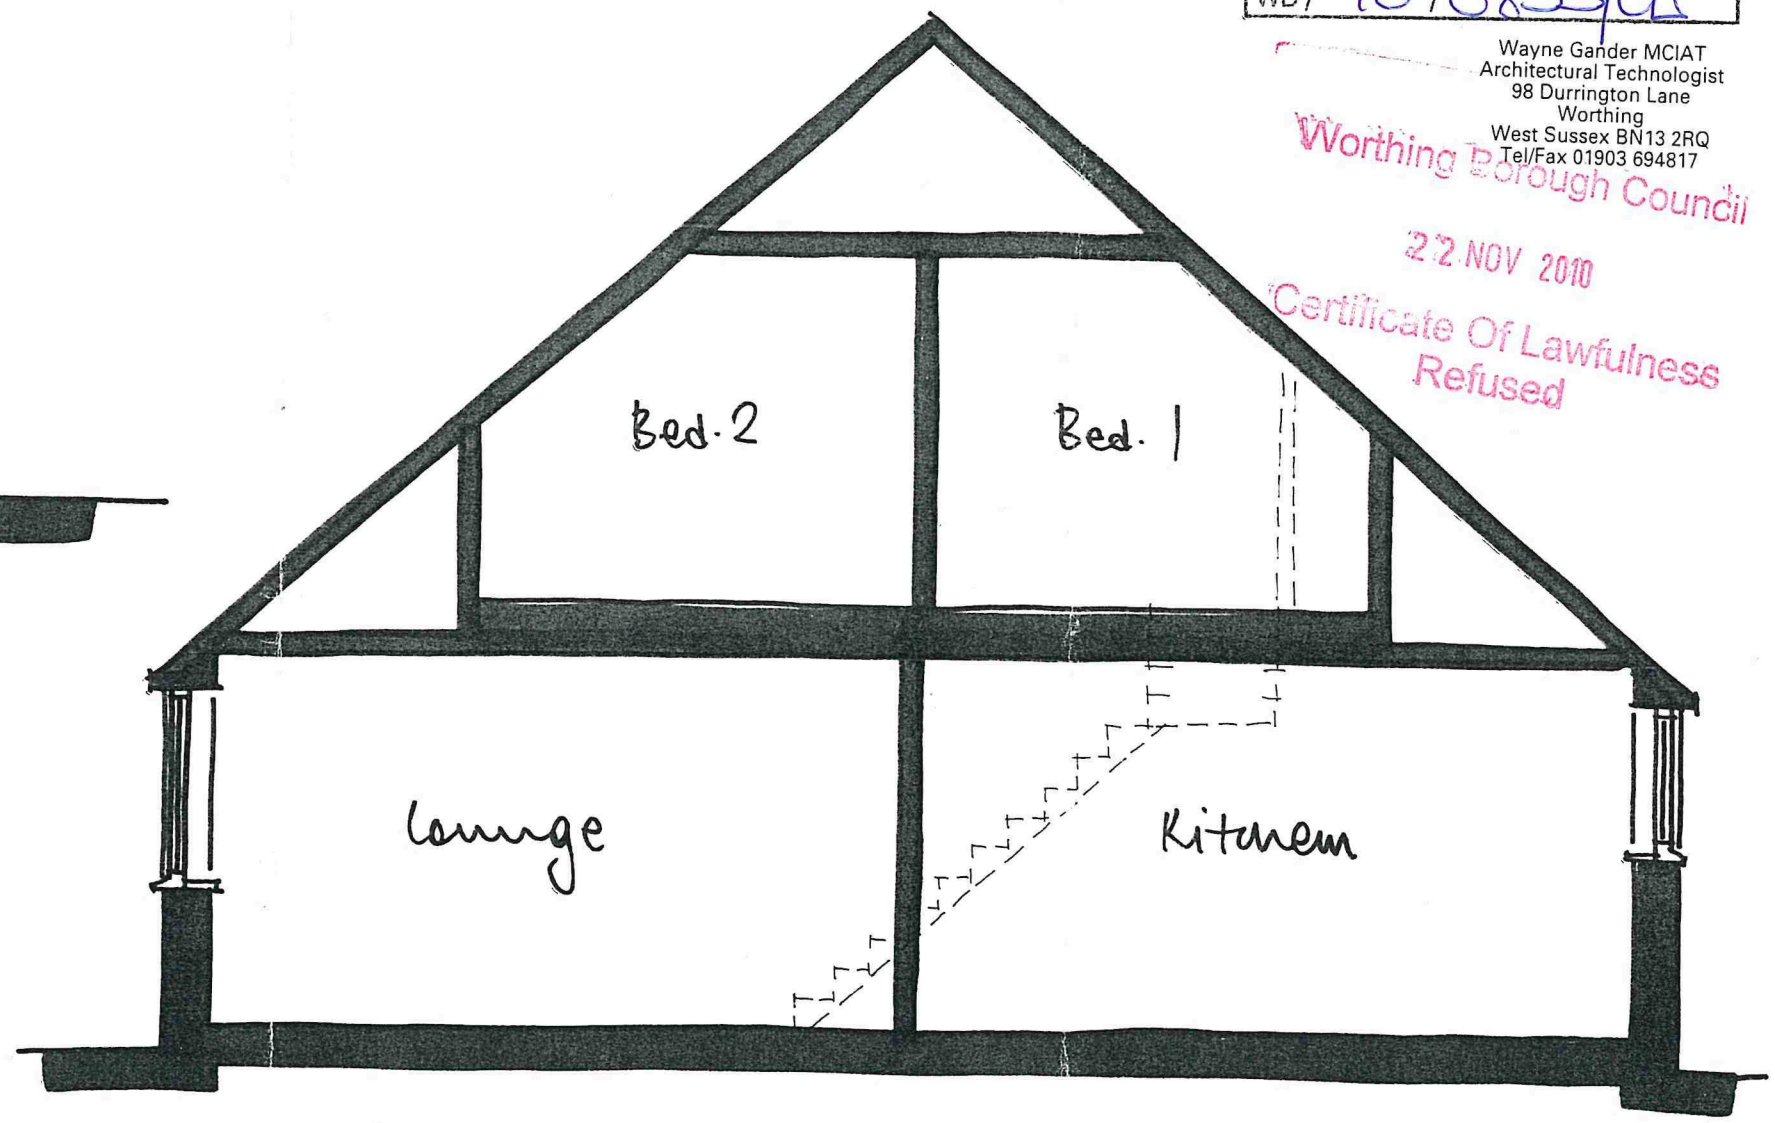
SECTION A-A 1:50

15B SALVINGTON ROAD, WORTHING
Existing details 02

March 2008