

ROPOSED ELEVATIONS 1:100

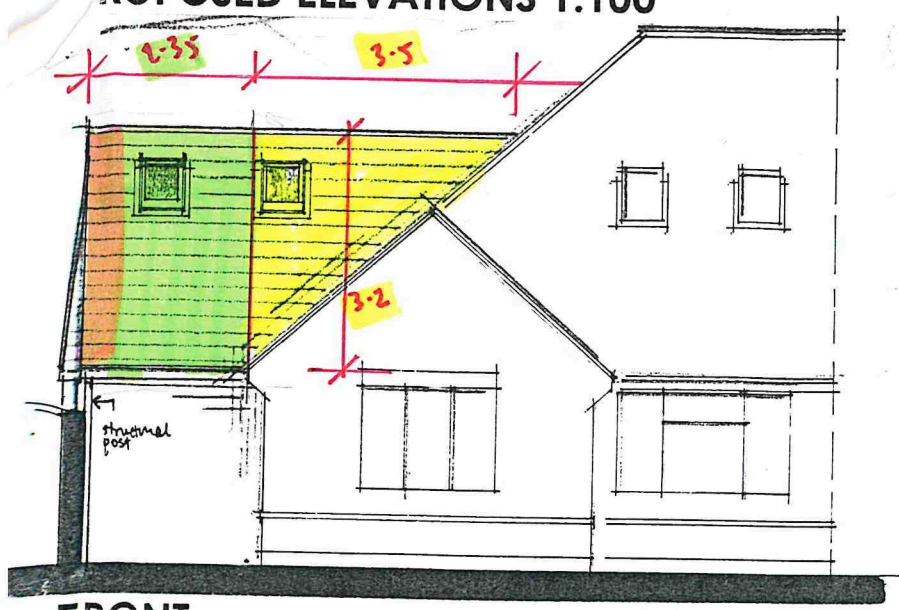

FRONT

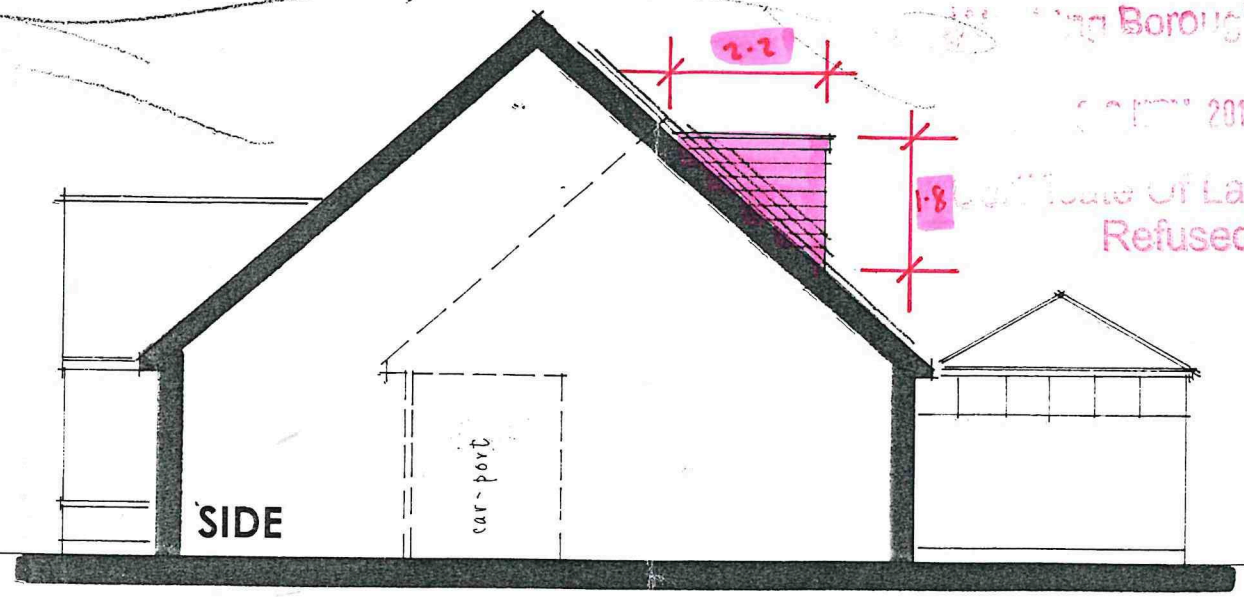

SIDE




REAR

Worthing Borough Council
2010
Certificate Of Lawfulness
Refused


T.P. OFFICE COPY

SCHEDULE OF FINISHES

ELEVATIONS	-	face brickwork, tile hanging to dormer & gable
WINDOWS/DOORS	-	white PVCu plastic & double glazed
ROOF	-	plain tile to match existing
EAVES	-	white PVCu plastic
R/W GOODS	-	black PVCu half round guttering with 63mm diameter downpipes

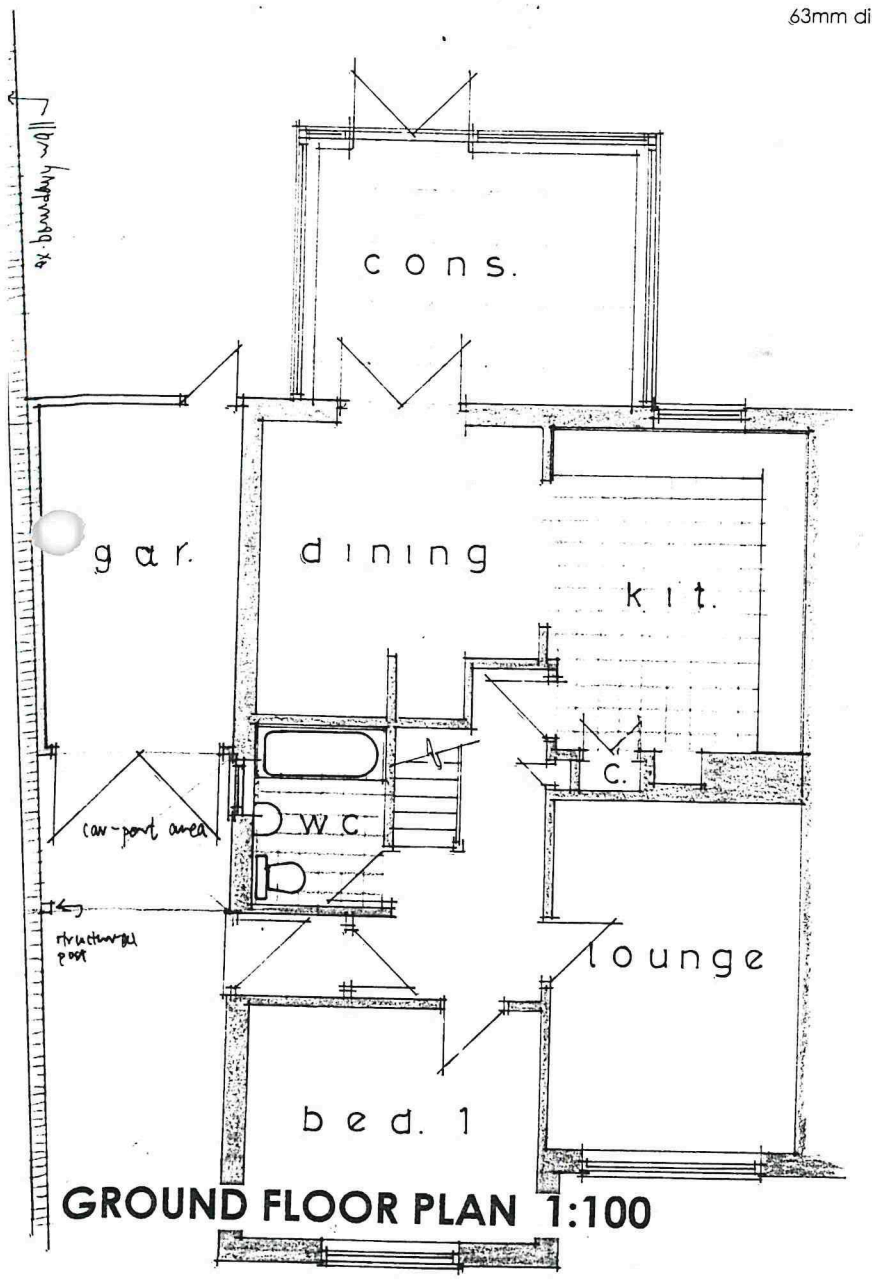

GROUND FLOOR PLAN 1:100

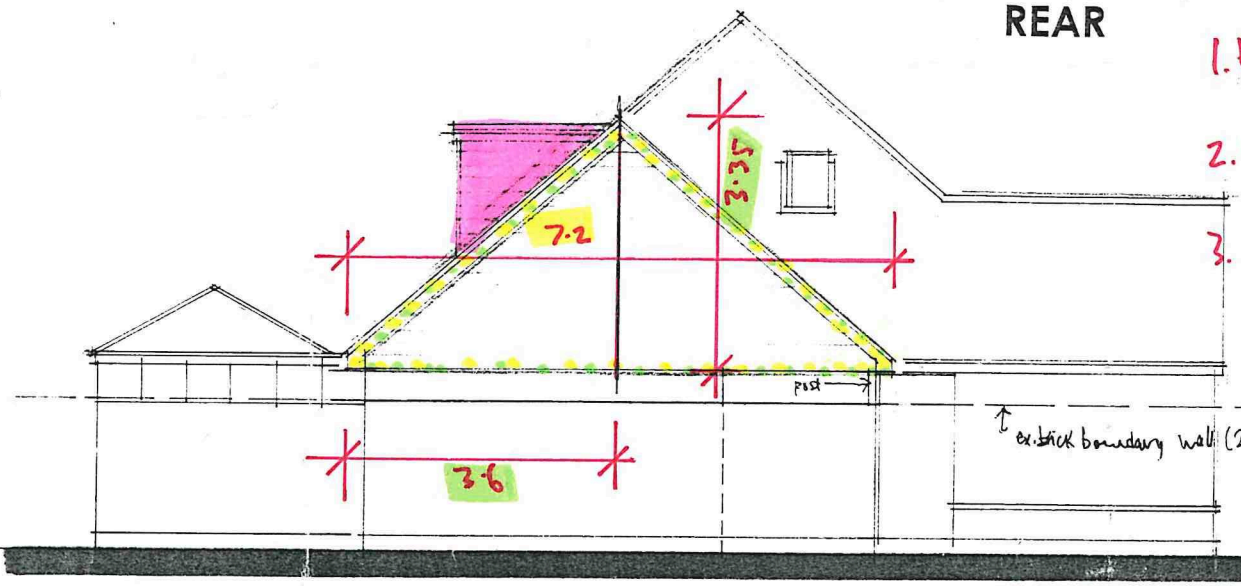


SIDE

1. Hip → Gable = $\frac{3.5 \times 3.2 \times 7.2}{6}$ = 13·44

2. Extension over garage = 2·35 x 3·35 x 3·6 = 28·34

3. Dormer = $\frac{3.2 \times 2.2 \times 1.8}{2}$ = 6·34

TOTAL VOLUME 48·12

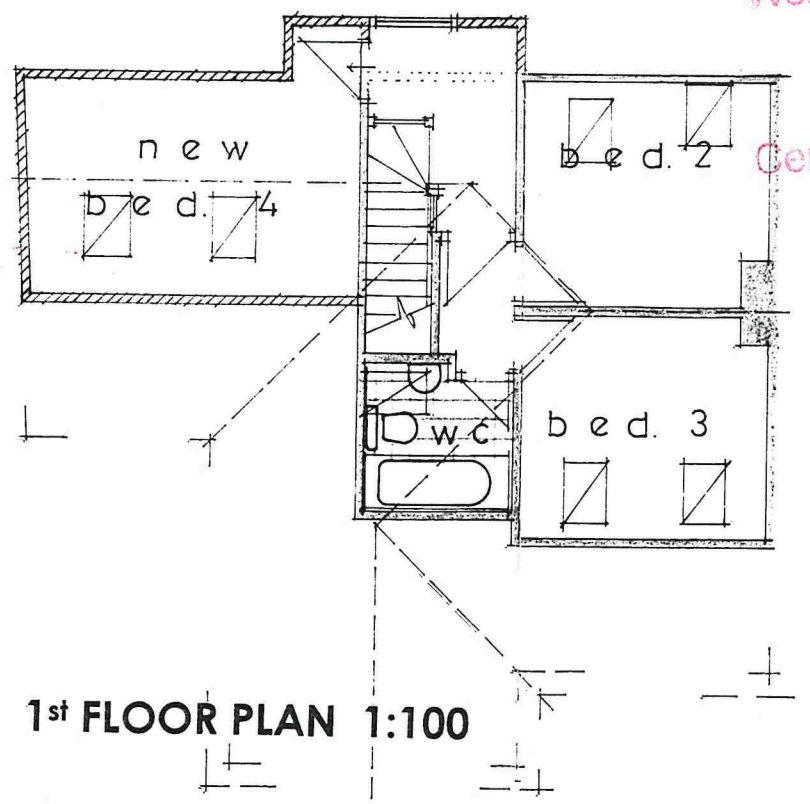

1st FLOOR PLAN 1:100

Worthing Borough Council
22 NOV 2010
Certificate Of Lawfulness
Refused

BOROUGH OF WORTHING
DEPOSITED 27.9.10
TP REF No.
WB/10/0853/CLP

Project

158 SALVINGTON ROAD, WORTHING

Proposed side extension and rear dormer window

REP. D. CALCULATIONS *

Client

Mr & Mrs Blake

Drawing no. WT/SR/01 A

Scale AS SHOWN | Date APRIL 2008

Drawn by WG

Revision A - proposed reduced in scale 23/9/10

WAYNE GANDER MCIAT
Chartered Architectural Technologist
98 Durrington Lane
WORTHING
West Sussex
BN13 2RQ
Tel/Fax 01903 694817
Email - wayne@wgander.freeserve.co.uk