BLOCK PLAN. SCALE 1:500

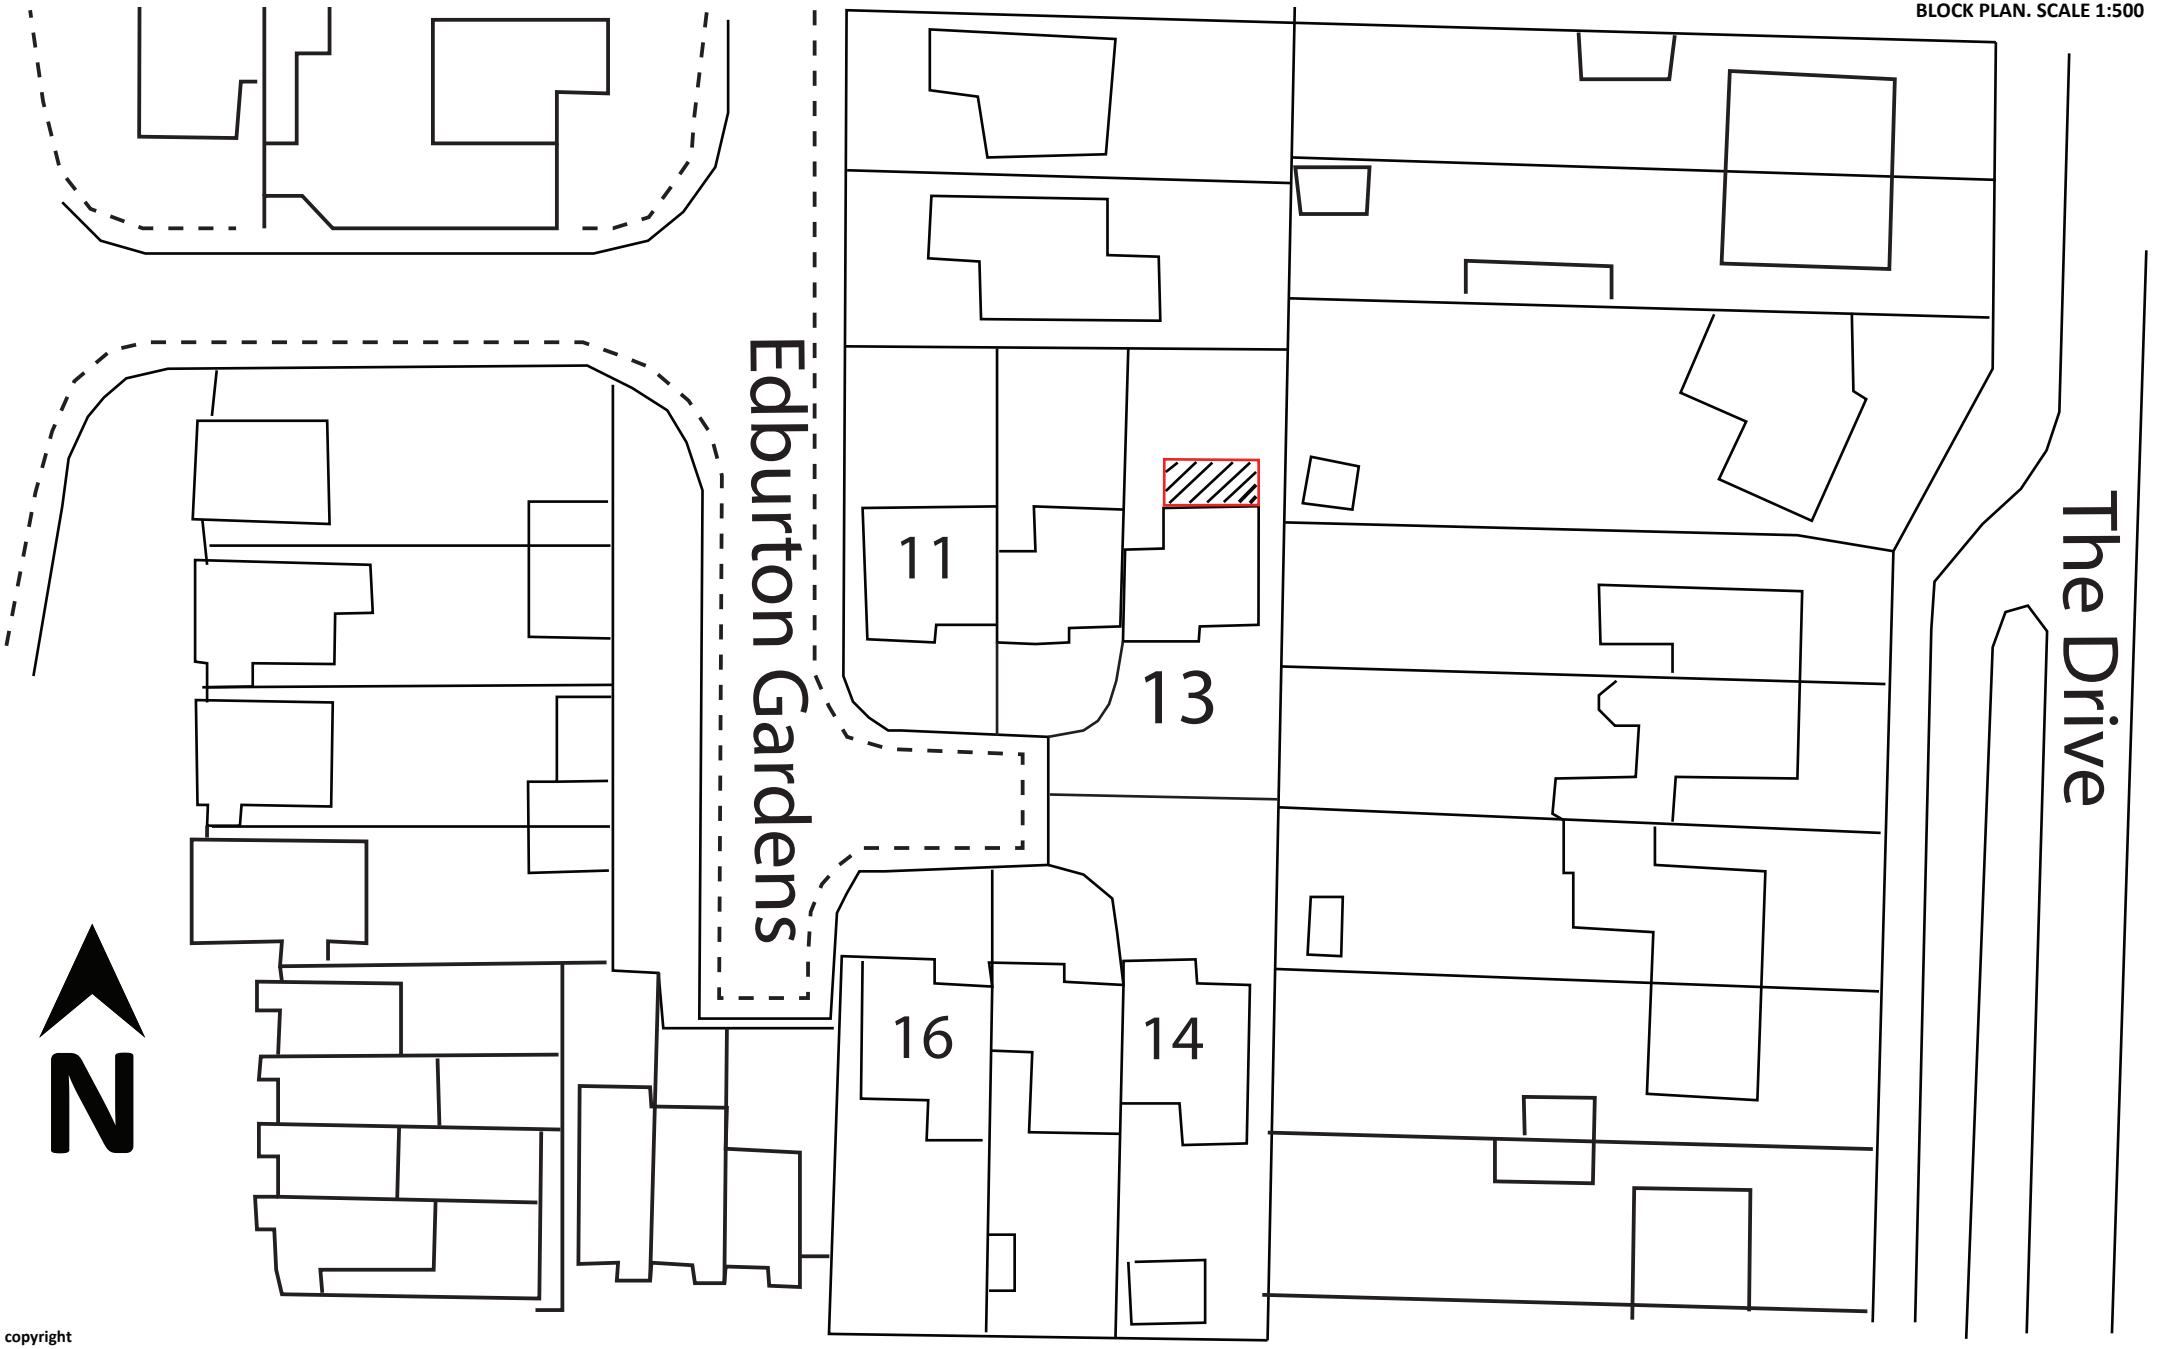

© copyright

ED63 ELEMENTAL DESIGN	elementaldesign63@gmail.com 07799 402 870 07754 093 904	13 EDBURTON GARDENS, SHOREHAM BY SEA			Drawing Title: Rear Single Storey Extension		1:500 Scale Bar 5m 10m 15m 20m
		BLOCK PLAN	SCALE 1:500	A4	Drawing No.-13EG.BP	Rev:	Drawn by - A.Ramus Date: 28-08-2019