UK MAP CENTRE .com

North

15m

Scale 1:500

Map data

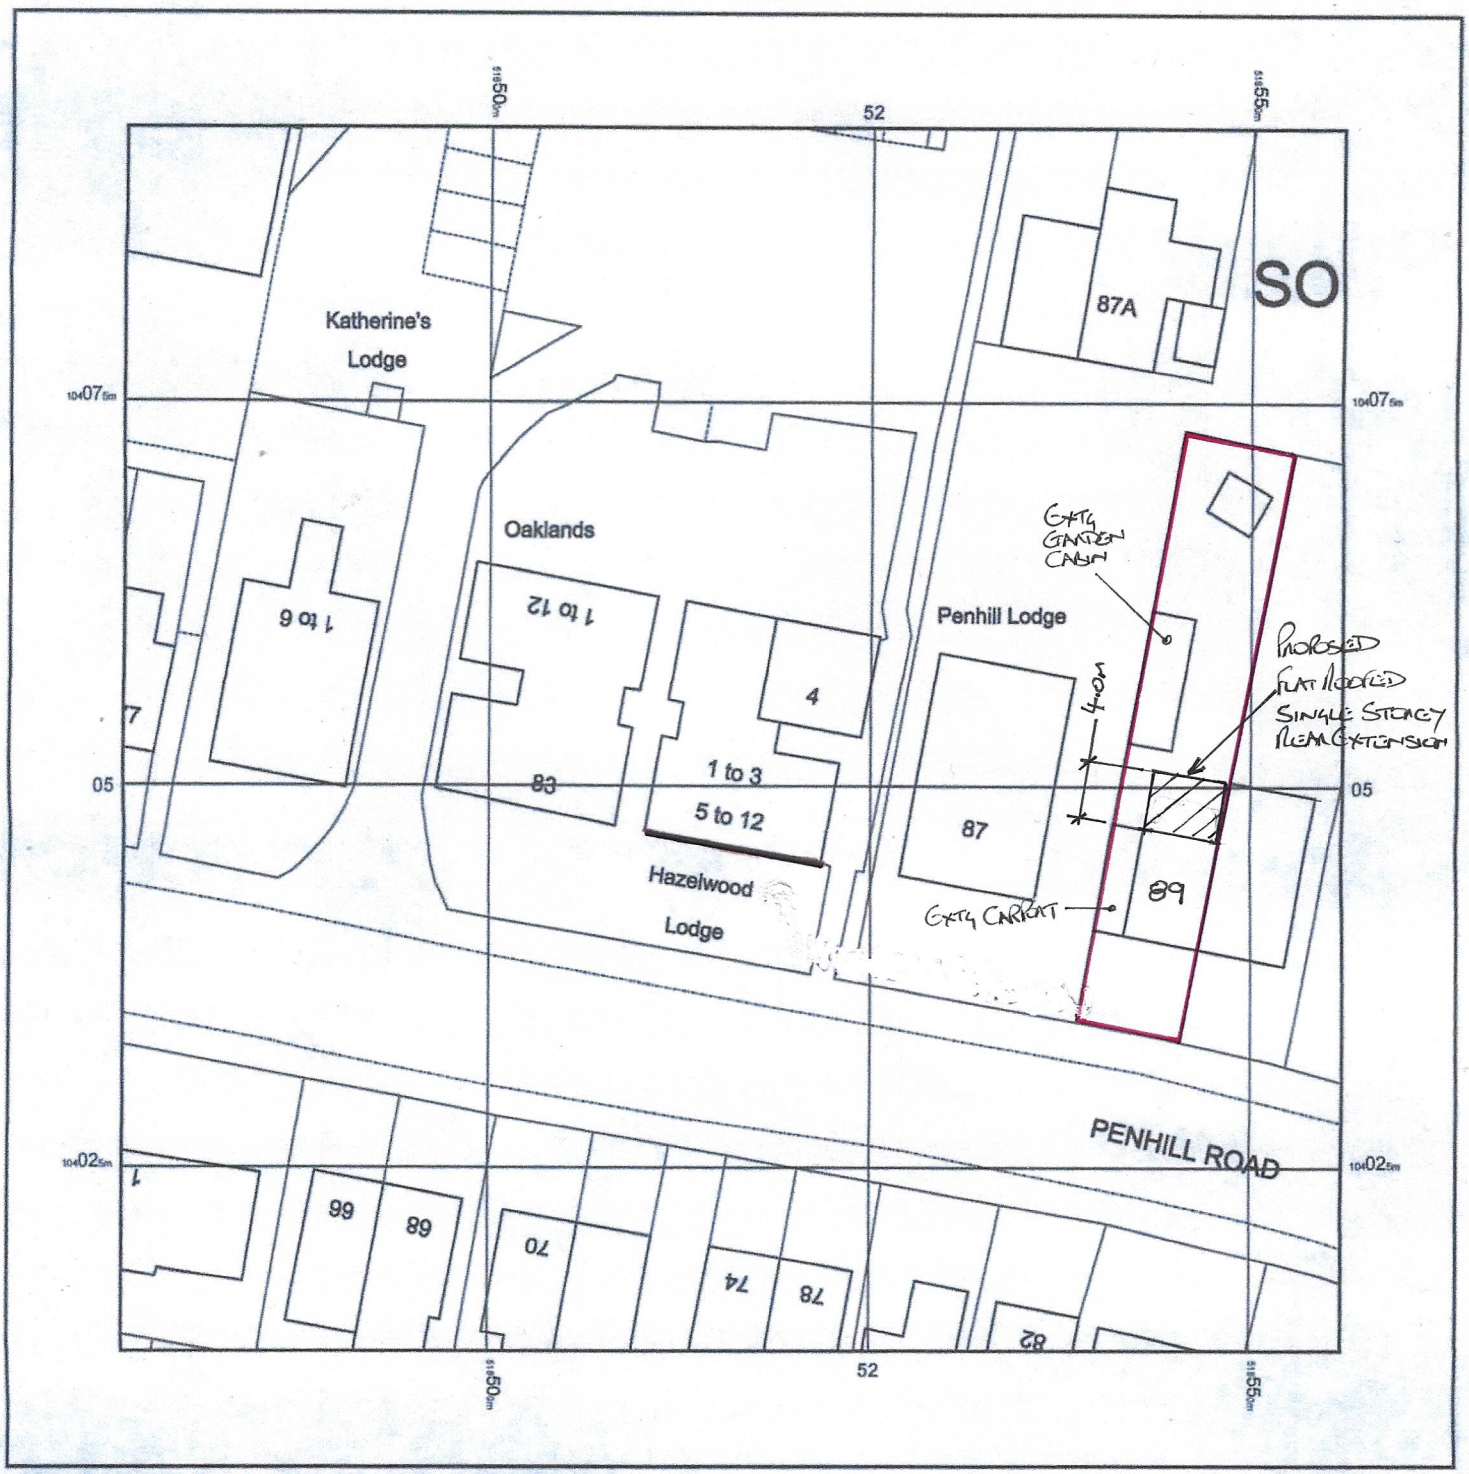

© Crown copyright and database rights 2018 Ordnance Survey 100048957. The representation of road, track or path is no evidence of a boundary or right of way. The representation of features as lines is no evidence of a property boundary.

Supplied by: www.ukmapcentre.com
Serial No:134363
Centre Coordinates:518516,104053

Window application