1:1250
0M 10M 20M 30M 40M 50M

SCALE 1:1250
7 OLD SALTS FARM ROAD
LOCATION PLAN

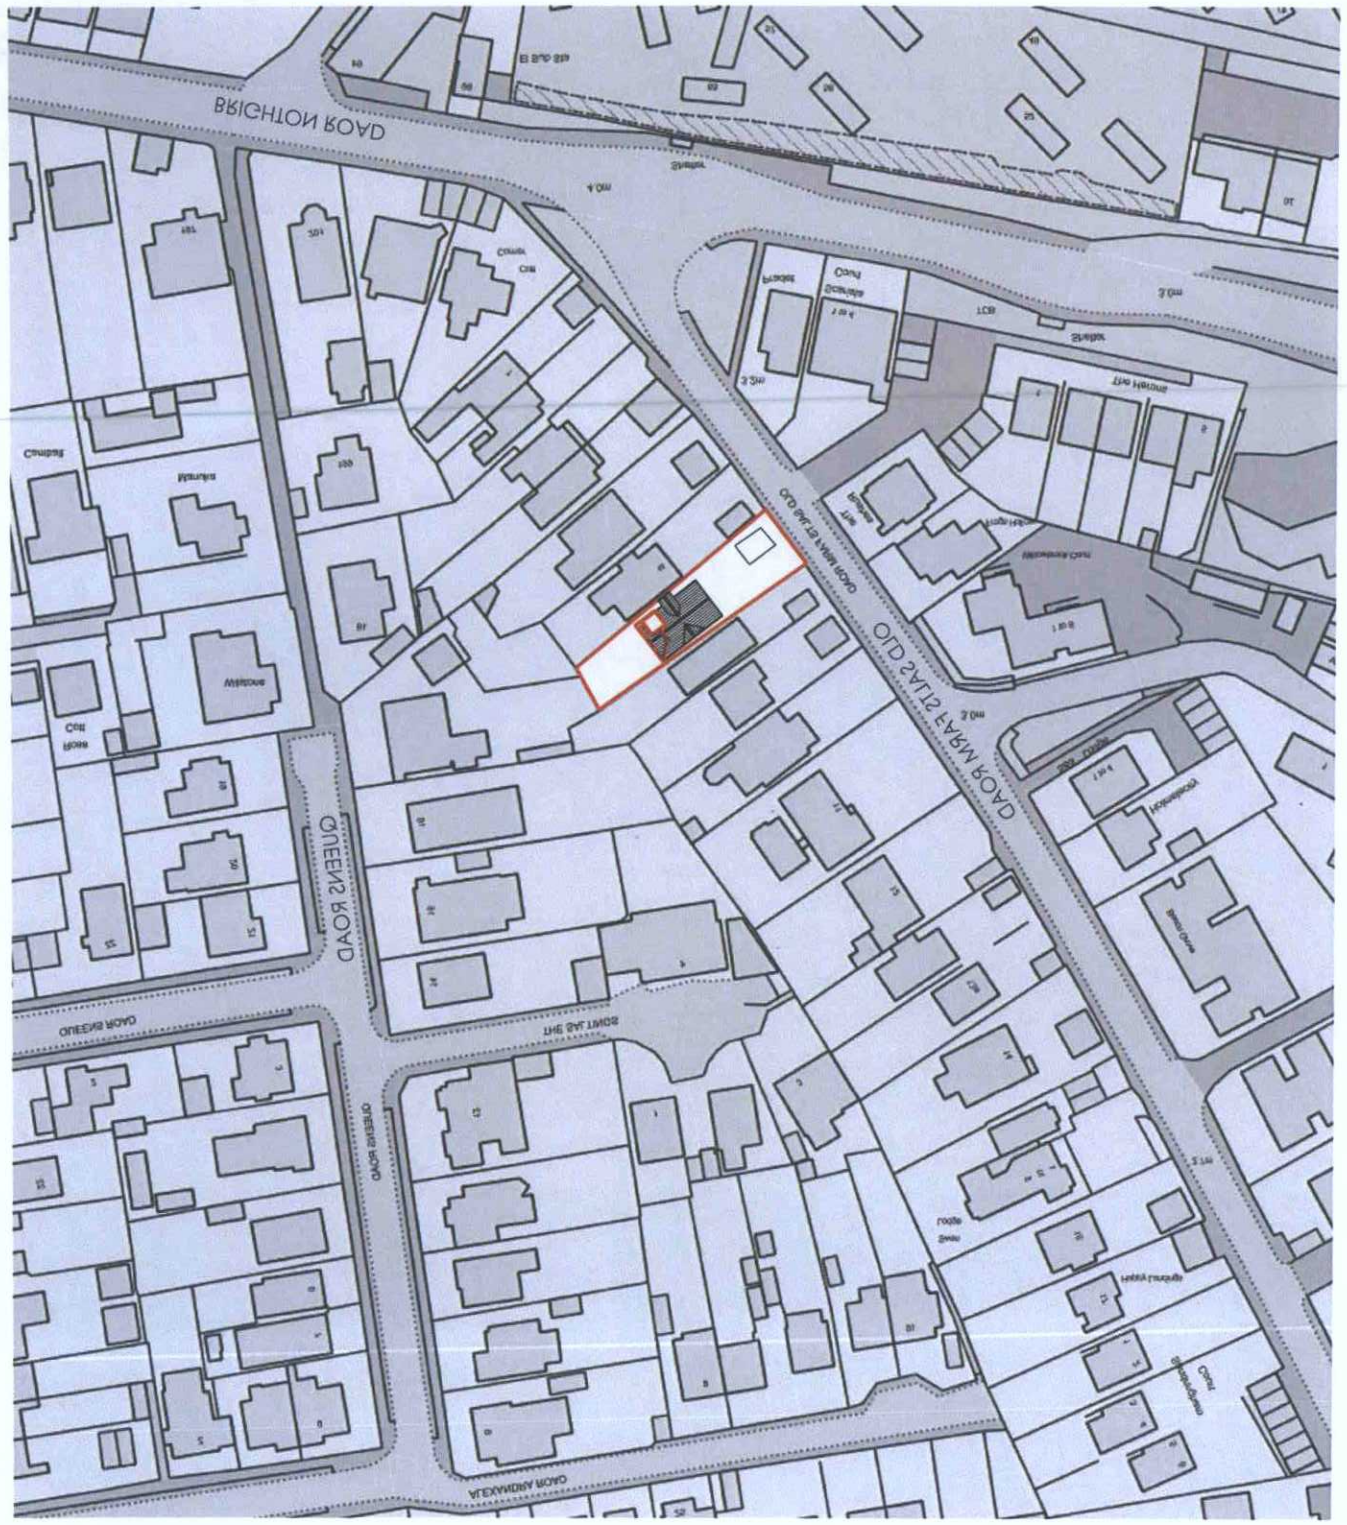

1:200
0M 10M 20M 30M

SCALE 1:200
7 OLD SALTS FARM ROAD
BLOCK PLAN

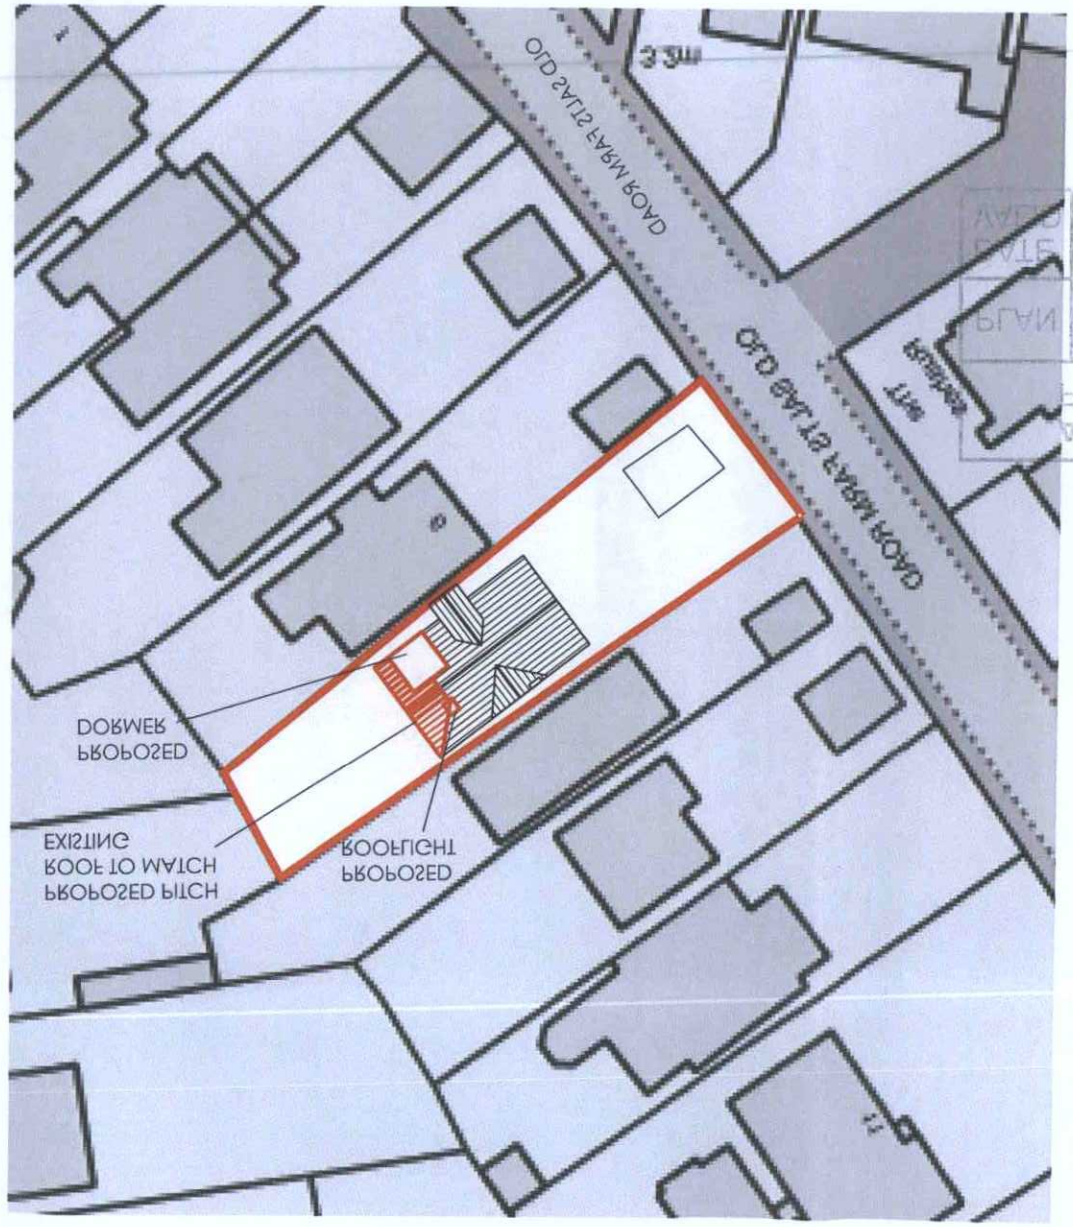

Drawing No	A100-E100
Client	MICK & JULIA BOWIE
Top title	HOME ALTERATIONS & DORMER 7 OLD SALTS FARM ROAD, RANCING
Drawing title	SITE LOCATION & BLOCK PLAN
Scale	1:200\1:1250@A3
Date	24-01-18
Drawn	CM

Rev	Description	Date
A	DORMER ALTERED	11.12.18

SPACE THREE
Website - www.three-space-architects.co.uk
Facebook - @threespacearch
Email - threespacearch@yahoo.com

RECEIVED
11 DEC 2018
PLANNING SERVICES
ADUR & WORTHING
PLAN AMDM 18/1830
AMENDMENT

CLARIFICATION
ON THE DRAWING TO BE REVISED AMENDMENT FOR WORK OR REPAIRING THOS DRAWINGS VIA DRGS@THREE SPACE ARCHITECTS.CO.UK COMMENCING ANYTHING ON SITE BEFORE GETTING ANY COMMENCING SCALED FROM THE DRAWING. CONTRACTORS MUST VERIFY ALL DIMENSIONS ARE TO BE CHECKED ON SITE AND NOT

EXTENT OF INFORMATION OF THREE SPACE
FOR MARKETING, VALUATIONS OR PROMOTION METHOD THE BE DRAWING TO SCALE. COPIED OR REPRODUCED OR USED THE DRAWING IS THE PROPERTY OF THREE SPACE AND MUST NOT