THIS DRAWING IS THE PROPERTY OF FREE SPACE AND MUST NOT BE DEVULGED TO ANYONE, COPIED OR REPRODUCED, OR USED FOR MARKETING, ADVERTISING OR PROMOTION WITHOUT THE EXPRESS PERMISSION OF FREE SPACE.

ALL DIMENSIONS ARE TO BE CHECKED ON SITE AND NOT SCALED FROM THIS DRAWING. CONTRACTORS MUST VERIFY ALL DIMENSIONS ON SITE BEFORE SETTING OUT. COMMENCING WORK OR PREPARING SHOP DRAWINGS. ANY DISCREPANCIES ON THIS DRAWING TO BE REPORTED IMMEDIATELY FOR CLARIFICATION.

AMENDMENT

ADUR & WORTHING
PLANNING SERVICES

PLAN	AWDM/ 1535/18
DATE VALID	11 DEC 2018

Rev	Description	Date
A	DORMER ALTERED	11.12.18

Client
MICK & JULIA BOYNE

Job title
HOME ALTERATIONS & DORMER
7 OLD SALTS FARM ROAD, LANCING
BN15 8JE

Drawing title
PROPOSED PLANS

Scale	Date	Drawn
1:100	24-10-18	CM

FREE SPACE
Website - www.free-space-arch.co.uk
Facebook - @FreeSpaceArch
Email - FreeSpaceArch@yahoo.com

Drawing No
0013-00-PA

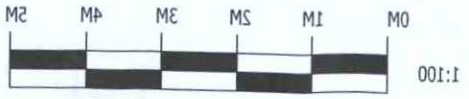

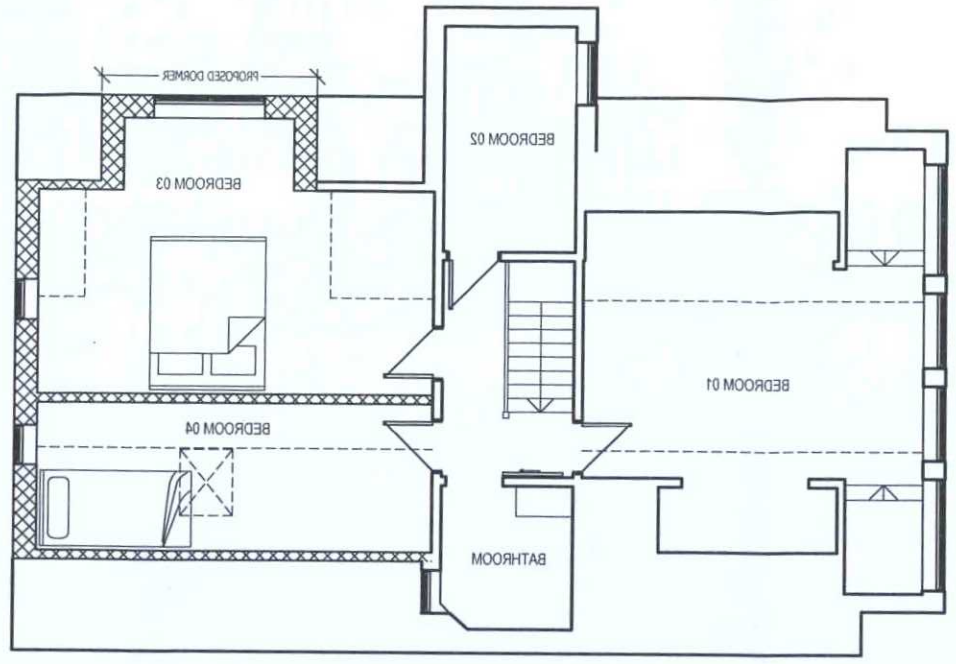

PROPOSED FIRST FLOOR PLAN
SCALE 1:100

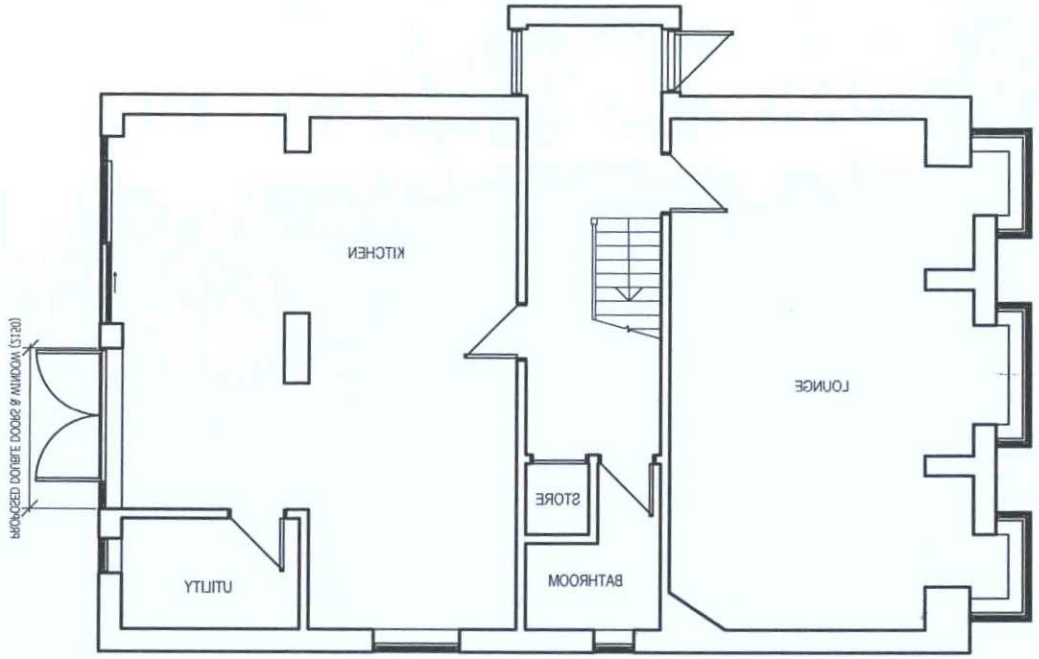

PROPOSED GROUND FLOOR PLAN
SCALE 1:100

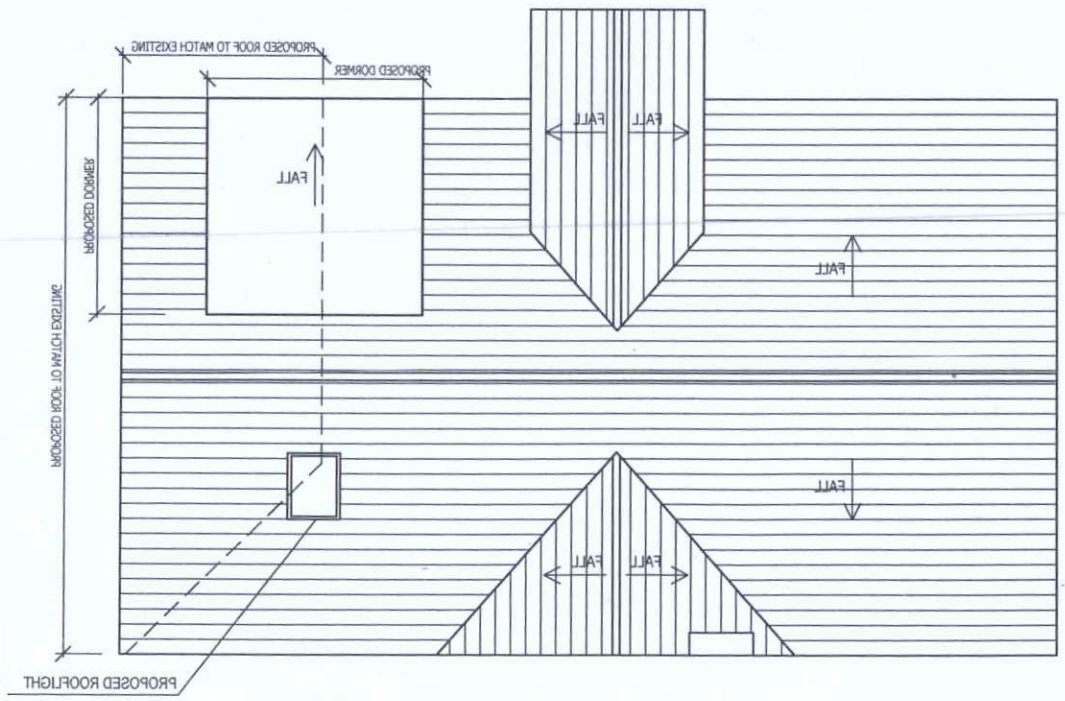

PROPOSED ROOF PLAN
SCALE 1:100