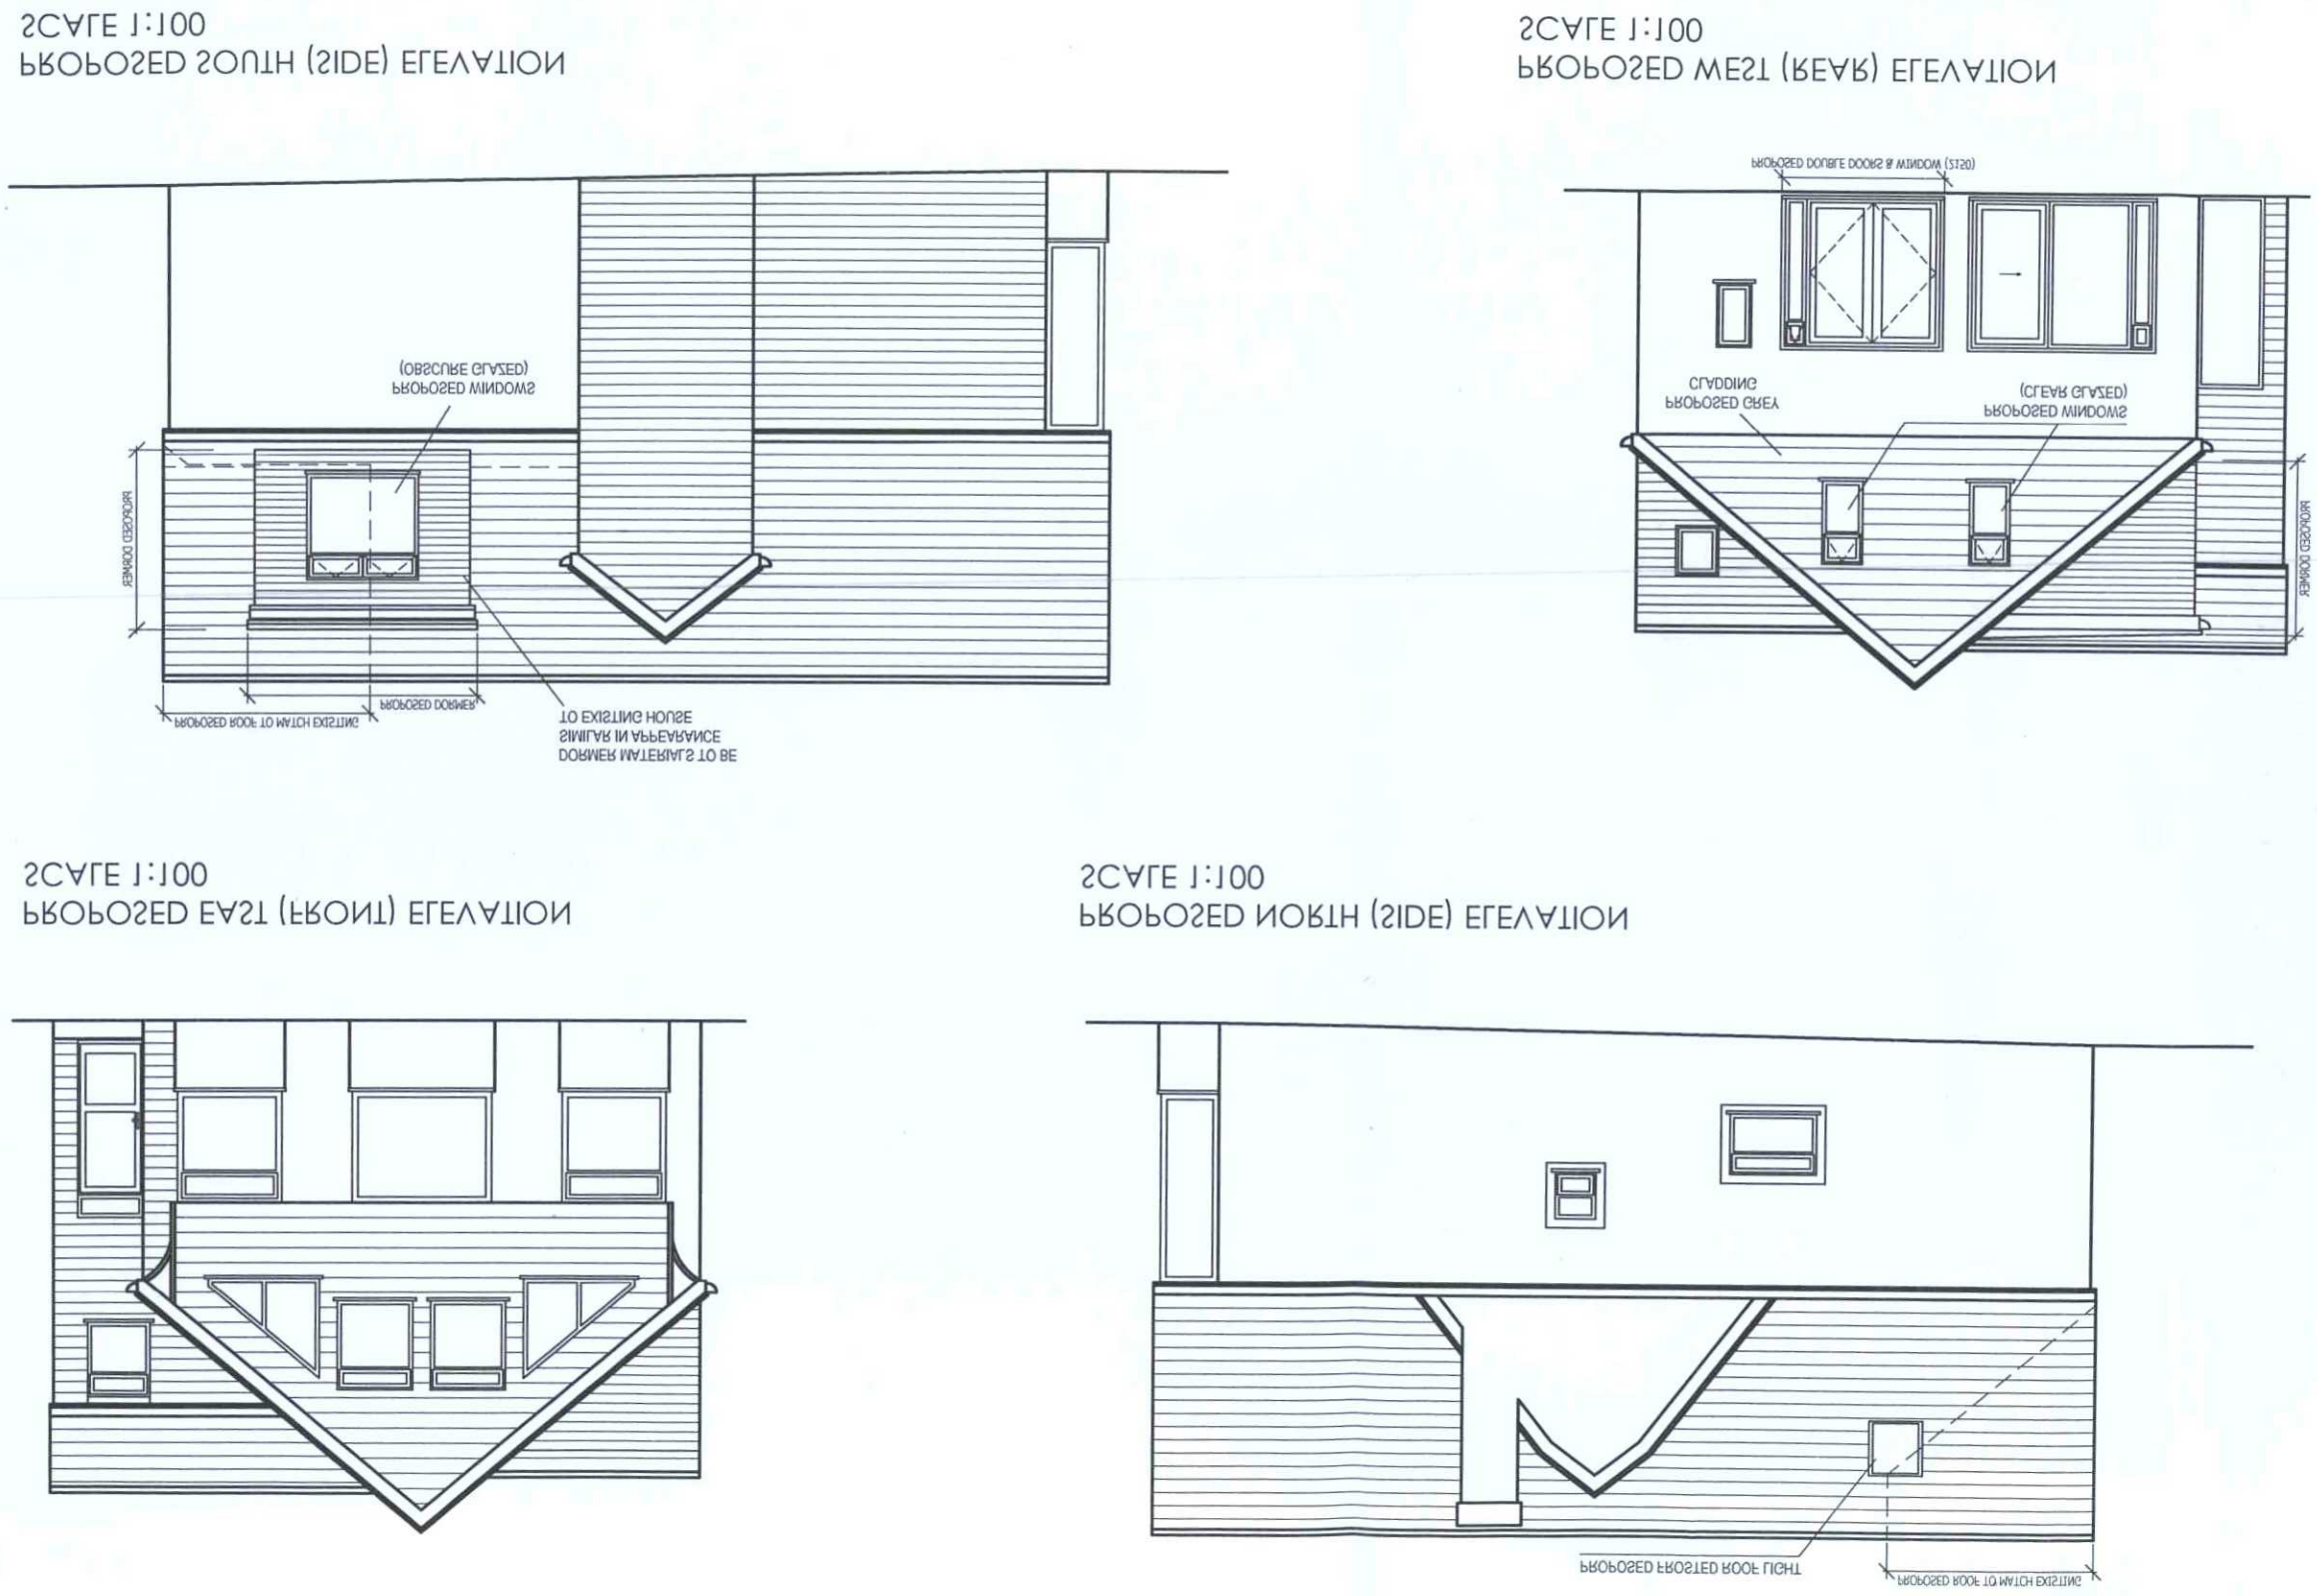


1:100

0M 1M 2M 3M 4M 5M

| | |
|---|---|
| Drawing No | 0013-00SA |
| Space Free | Website - www.free-space-arch.co.uk<br>Facebook - @FreeSpaceArch<br>Email - FreeSpaceArch@yahoo.com |
| Scale | 1:100@A3 |
| Date | 24-10-18 |
| Drawn | CM |
| Drawing title | PROPOSED ELEVATIONS |
| Job title | HOME ALTERATIONS & DORMER<br>7 OLD SALTS FARM ROAD, LANCING<br>BN15 8JE |
| Client | MICK & JULIA BOYNE |

| Rev | Description | Date |
|---|---|---|
| A | DORMER ALTERED | 11.12.18 |

DATE 11 DEC 2018

PLAN AMDM 10/30/18

PLANNING SERVICES
ADUR & WORTHING

AMENDMENT

CLARIFICATION:
ON THIS DRAWING TO BE REPORTED IMMEDIATELY FOR WORK OR PREPARING SHOP DRAWINGS, ANY DISCREPANCIES DIMENSIONS ON SITE BEFORE SETTING OUT COMMENCING SCALED FROM THIS DRAWING, CONTRACTORS MUST VERIFY ALL DIMENSIONS ARE TO BE CHECKED ON SITE AND NOT

EXPRESS PERMISSION OF FREE SPACE:
FOR MARKETING, ADVERTISING OR PROMOTION WITHOUT THE BE DIVULGED TO ANYONE, COPIED OR REPRODUCED, OR USED THIS DRAWING IS THE PROPERTY OF FREE SPACE AND MUST NOT