

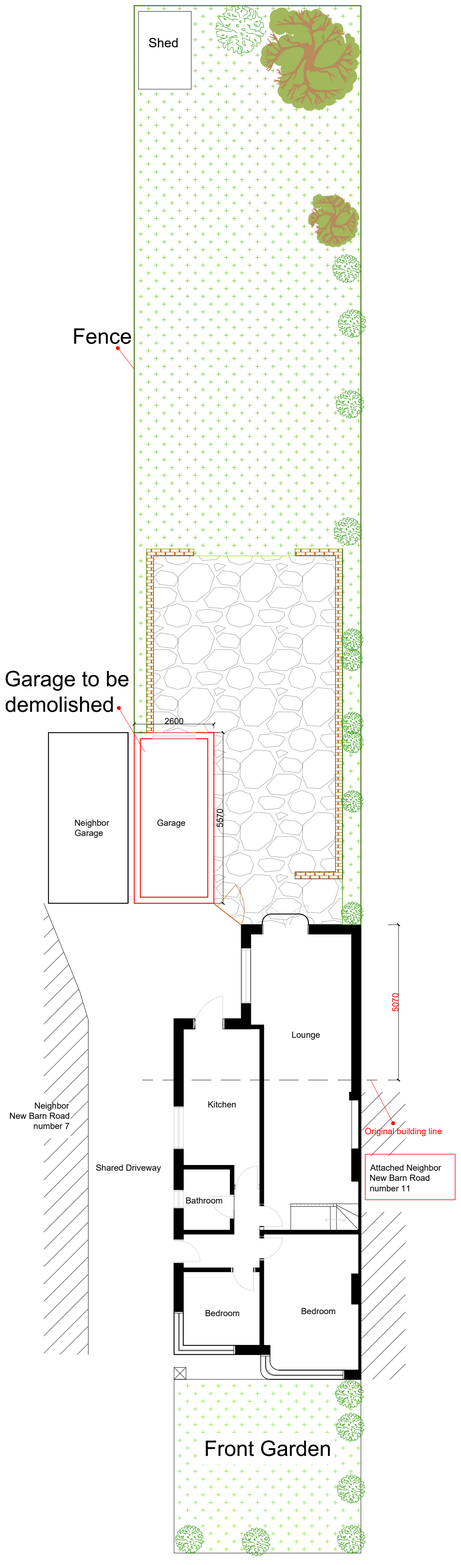


Existing Floor Plan

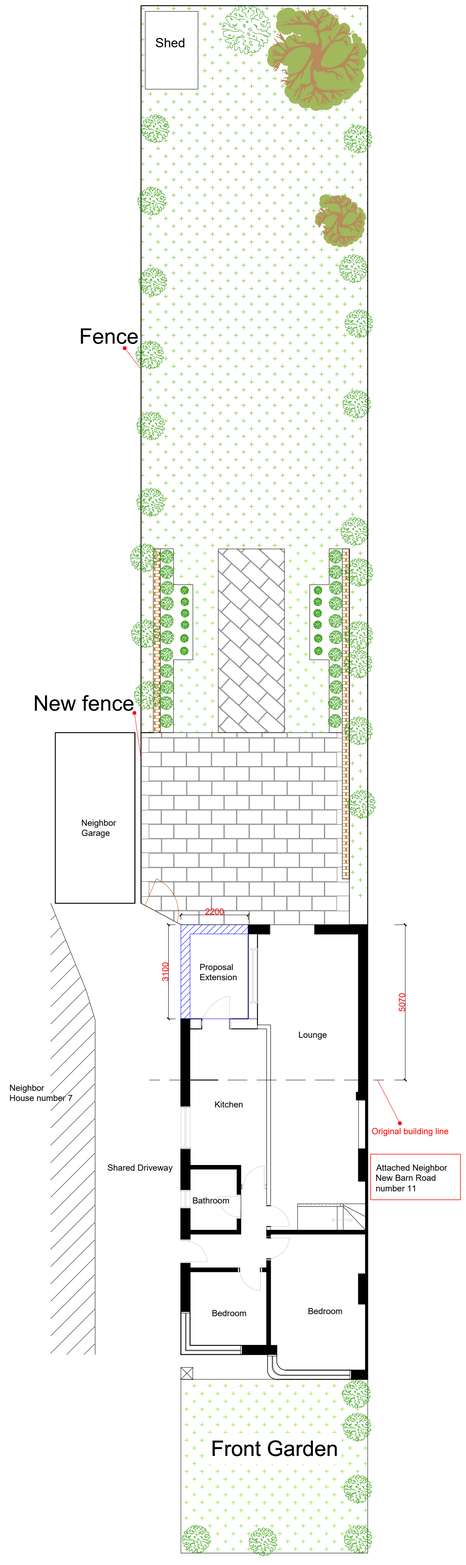

Proposed Extension Area

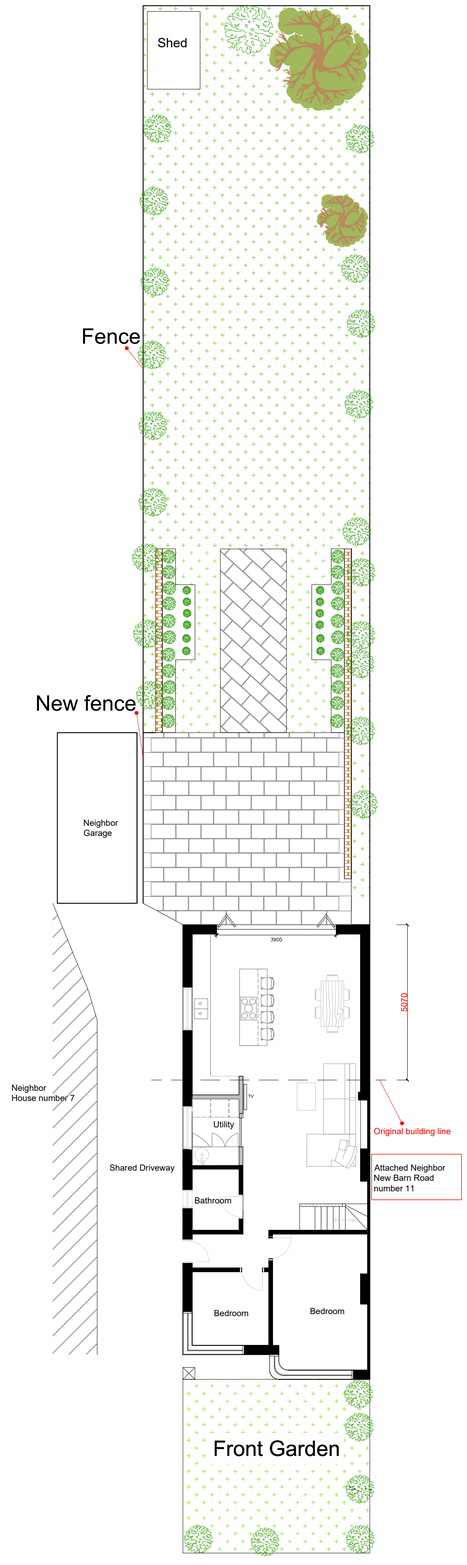

Proposed Extension Plan






South Elevation - Existing




South Elevation - Proposed



Rear Elevation - Existing

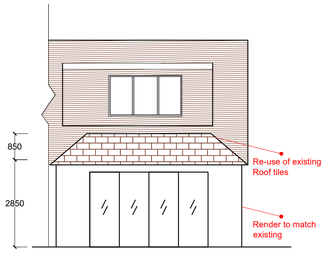

Rear Elevation - Proposed

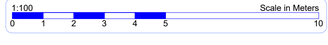

General Notes:

- This drawing is to be read as design intent only.

It is the contractor responsibility for checking all dimensions on site prior to commencement of works with any errors being reported to the designer.

Health and Safety:
It is brought to the contract's attention that to comply with current Health and Safety Regulations both for temporary and permanent works. During construction, the principal contractor is responsible for safety and welfare on-site.

Drawn by: Daniela Rego
123 Arundel Road, Peacehaven
danrego_br@hotmail.com

Description:
Square off Extension / Rear Extension

Building:
9 Newbarn Road, Shoreham by Sea

Mrs & Mr Abadi

Floor Level: Ground Floor	Site Level: 0
Drawing No. (ref): 003	Revision: ***0***
Scale: ***1:100***	Sheet: ***1/1***
REAR_EXTENSION	Date: ***22/09/15***