
DO NOT SCALE FROM THIS DRAWING

1m 2m 3m 4m 5m 6m 7m 8m 9m 10m


1:50 Scale Bar

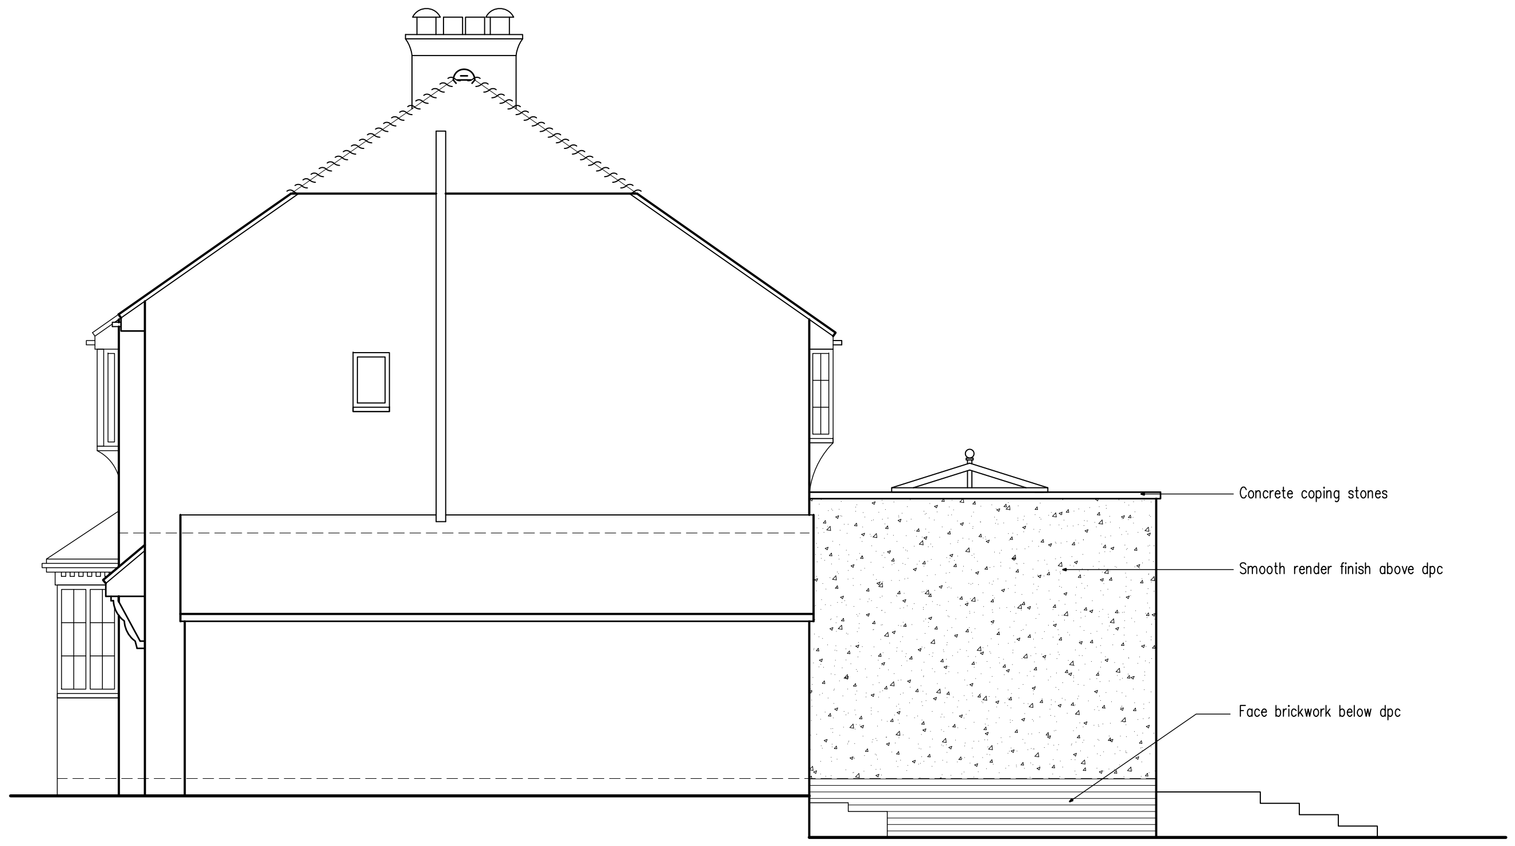


North Elevation



West Elevation

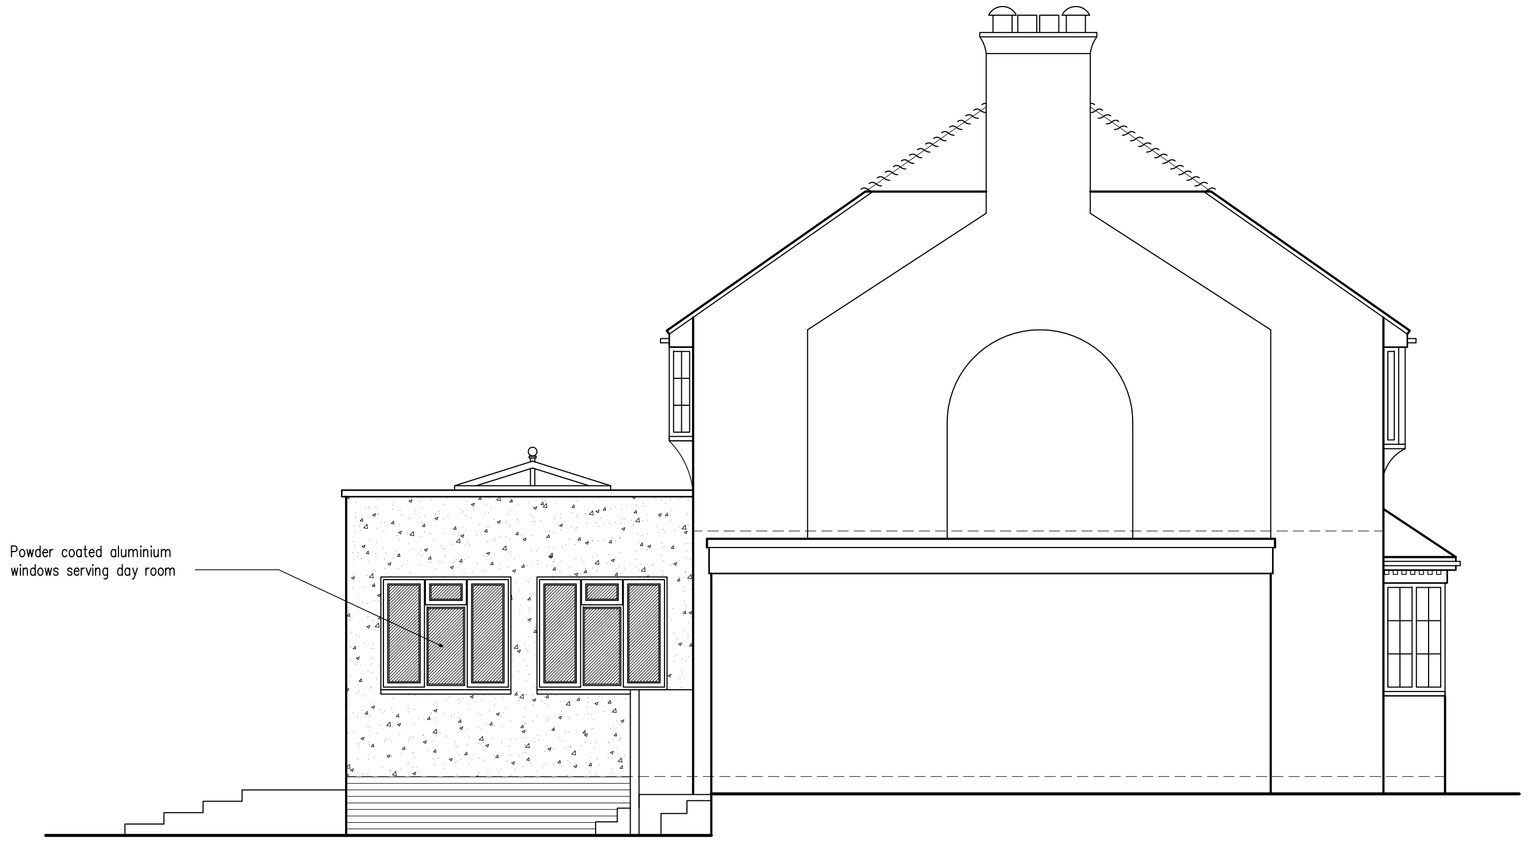

South Elevation

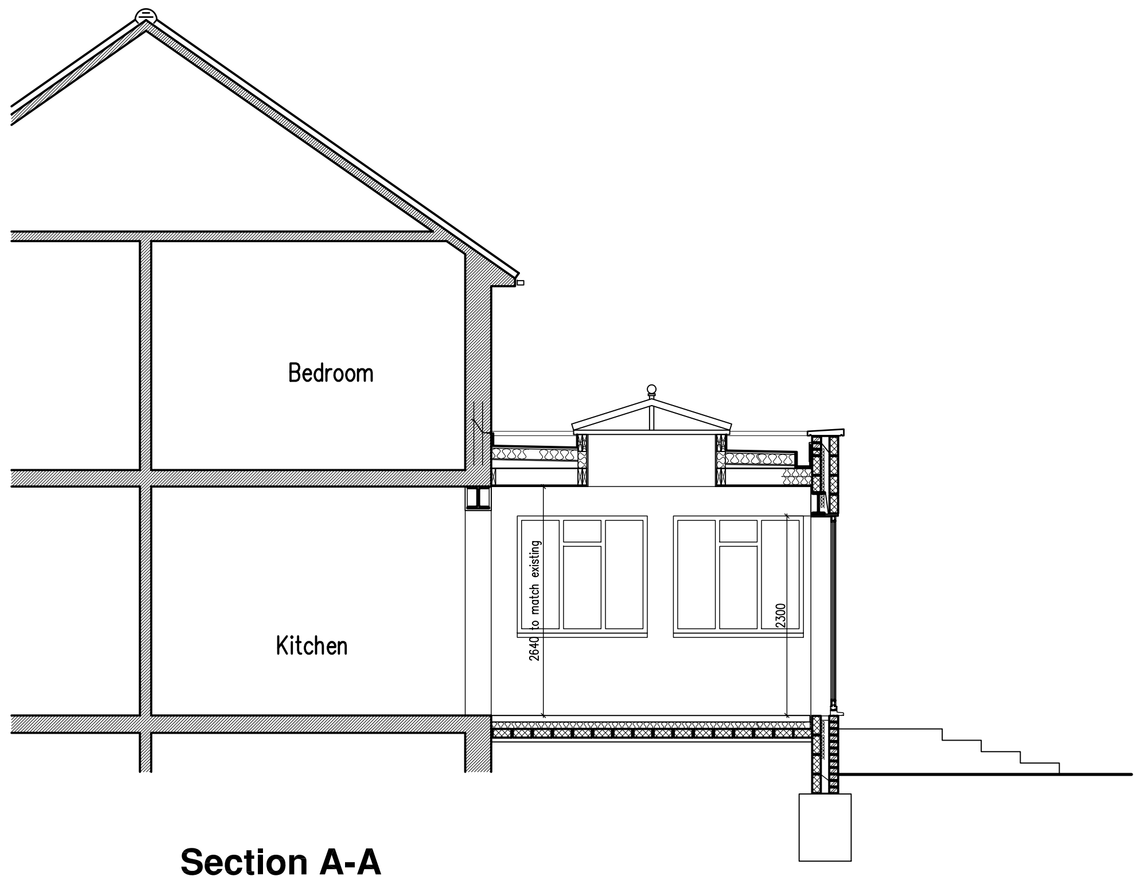

Section A-A

A	05.12.18	Client's requirements added

Proposed Single Storey Extension & Internal Alterations at: 91 Victoria Road, Shoreham-By-Sea, West Sussex

rja Planning & Building Consultants Ltd.
1st Floor
10 High Street
Shoreham-By-Sea
West Sussex BN43 5DA
t: 01273 467297 mob: 07971 375739
e: rex@rjapbc.co.uk web: www.rjapbc.co.uk

Chartered Institute of Architectural Technologists

PROJECT: 91 Victoria Road, Shorham-By-Sea, West Sussex

DRAWING TITLE: Proposed Elevations & Section

CLIENT: Mr & Mrs J. Baddiley

DWG NO: 18719-02

REVISION:

SCALE: 1:50 @ A1

DATE: 04.12.18

DRAWN: rex