
DO NOT SCALE FROM THIS DRAWING

1m 2m 3m 4m 5m 6m 7m 8m 9m 10m
1:50 Scale Bar


1m 2m 3m 4m 5m 6m 7m 8m 9m 10m
1:100 Scale Bar




North Elevation

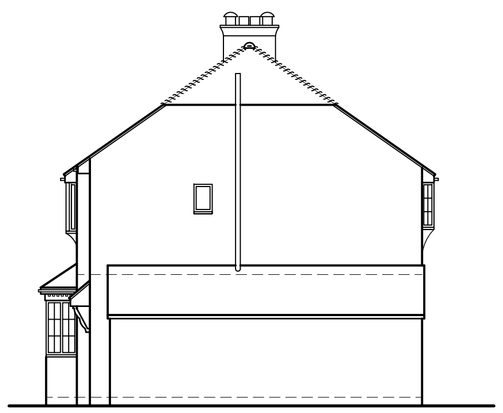


West Elevation

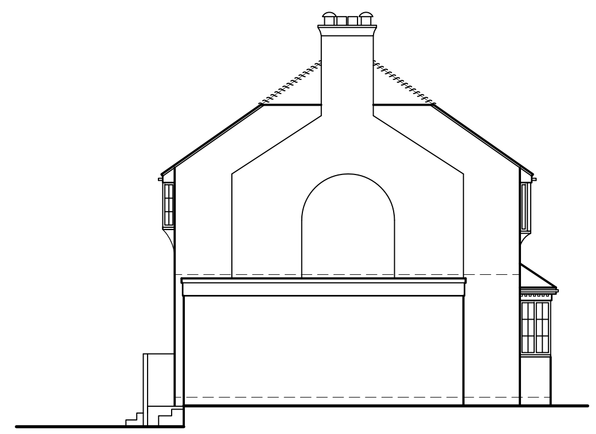

South Elevation

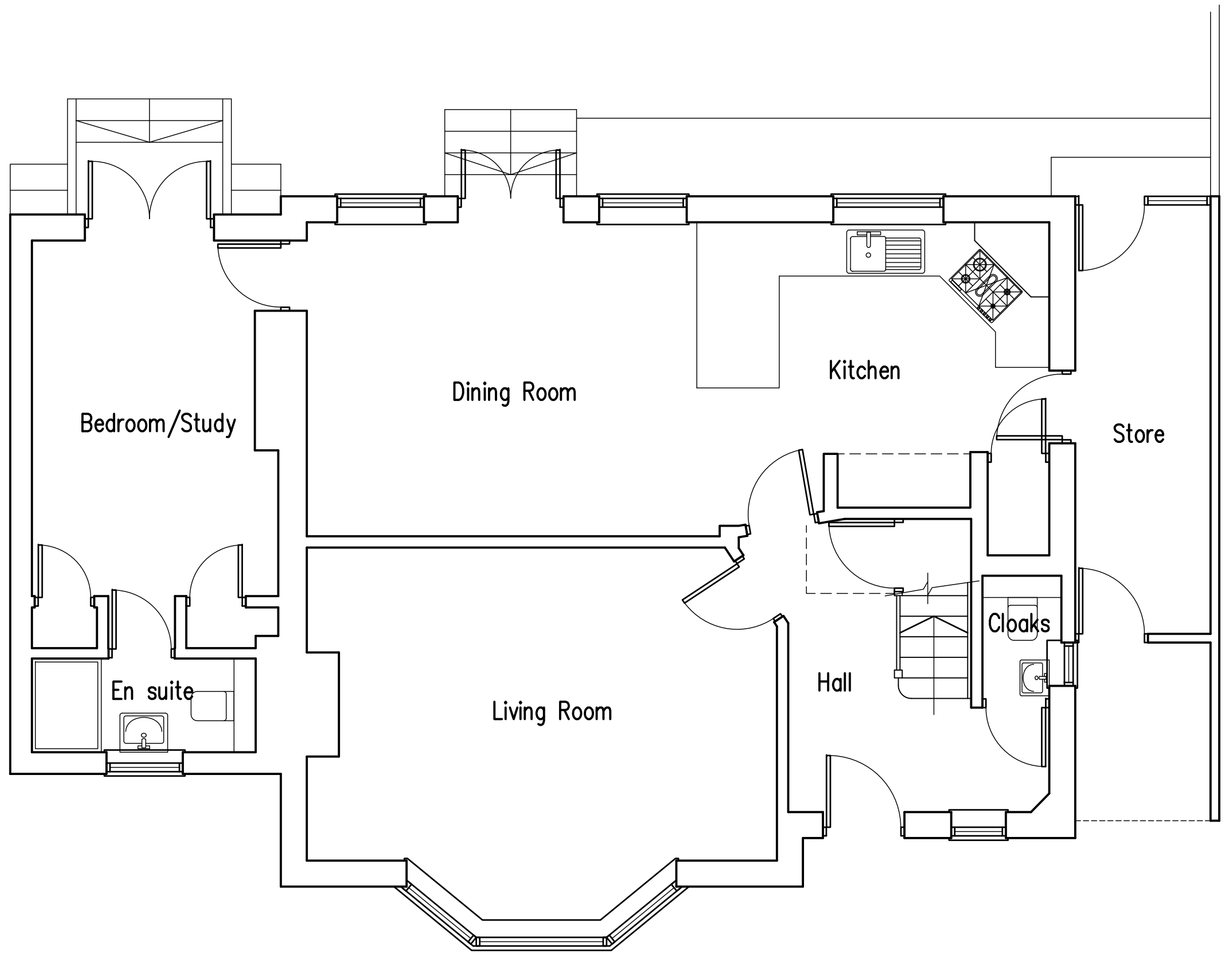

Ground Floor Plan

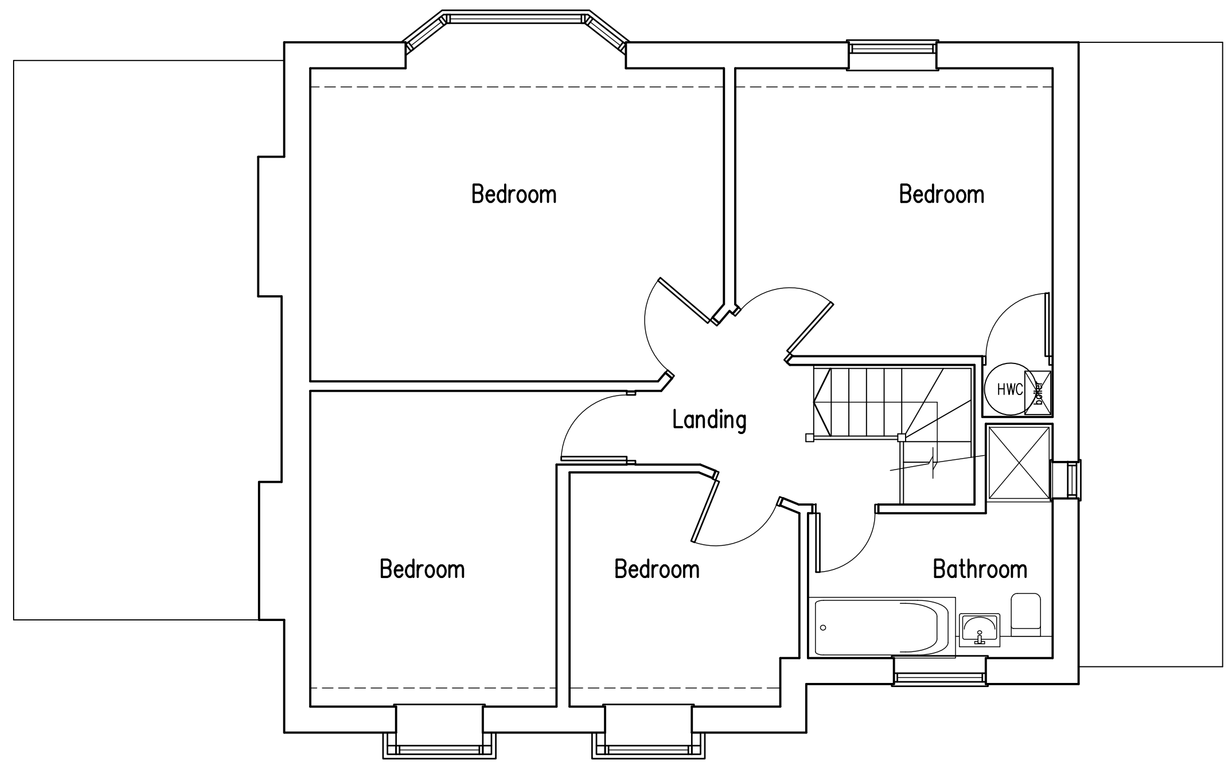

First Floor Plan

Proposed Single Storey Extension & Internal Alterations at: 91 Victoria Road, Shoreham-By-Sea, West Sussex

rja Planning & Building Consultants Ltd.
1st Floor
10 High Street
Shoreham-By-Sea
West Sussex BN43 5DA
t: 01273 467297 mob: 07971 375739
e: rex@rjapbc.co.uk web: www.rjapbc.co.uk

Chartered Institute of Architectural Technologists

PROJECT: 91 Victoria Road, Shorham-By-Sea, West Sussex		
DRAWING TITLE: Existing Floor Plans & Elevations		
CLIENT: Mr & Mrs J. Baddiley	DWG NO: 18719-03	REVISION:
SCALE: 1:100 @ A1	DATE: 04.12.18	DRAWN: rex