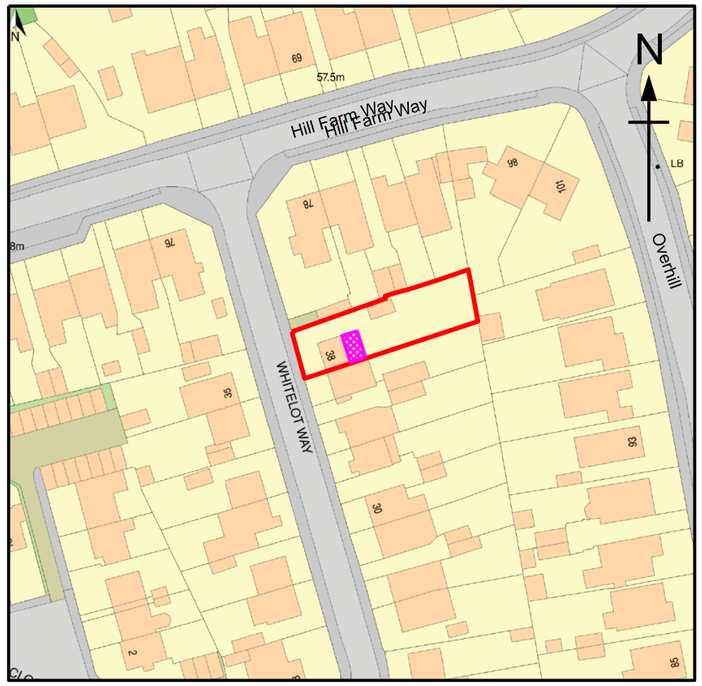

0 5 10 25 50

Location Plan

SCALE 1:1250

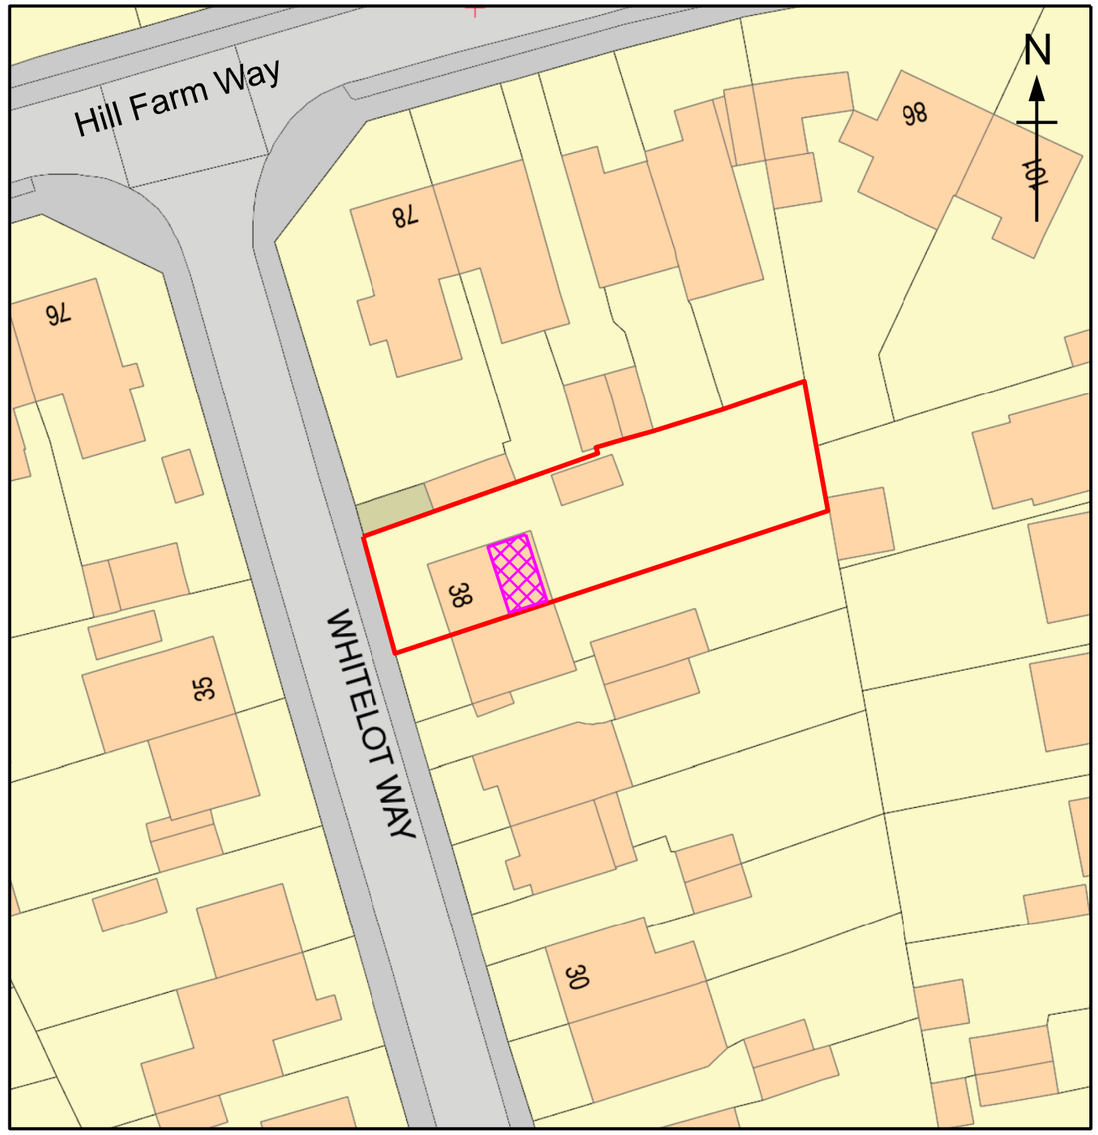

0 2 4 10 20

Block Plan

SCALE 1:500

	Client: Mr Fernandes	Title: Proposed Loft Coversion with Dormer to Rear Elevation	Drawn By:	Size: A3	Date: 22/05/23
	Title: 38 Whitelot Way Southwick, Brighton, West Sussex, BN42 4YF	Location & Block Plans	Drawing Number: JBD/BN42/2YF/050		Rev: B