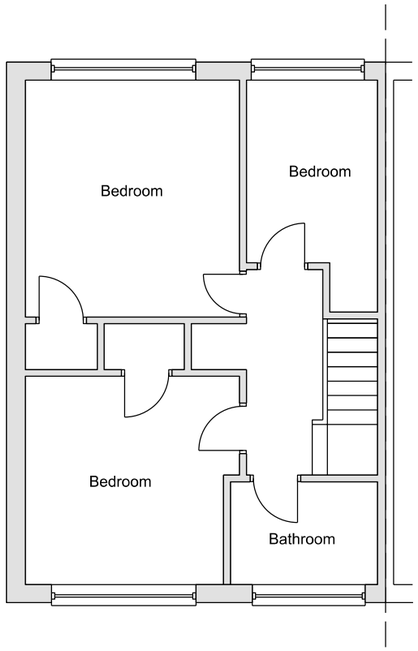

Existing 1st Floor Plan
Scale 1:100



Existing West Elevation
Scale 1:100

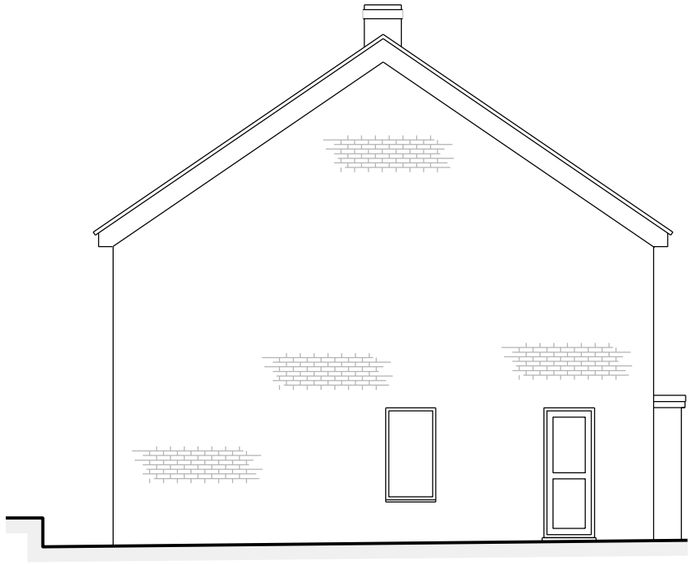

Existing North Elevation
Scale 1:100

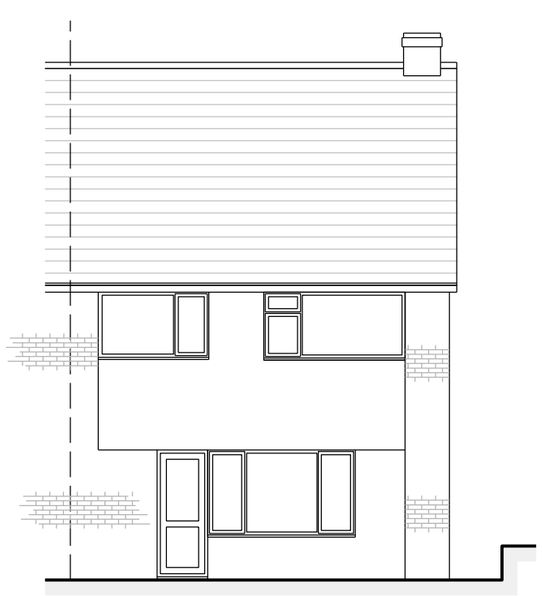

Existing East Elevation
Scale 1:100

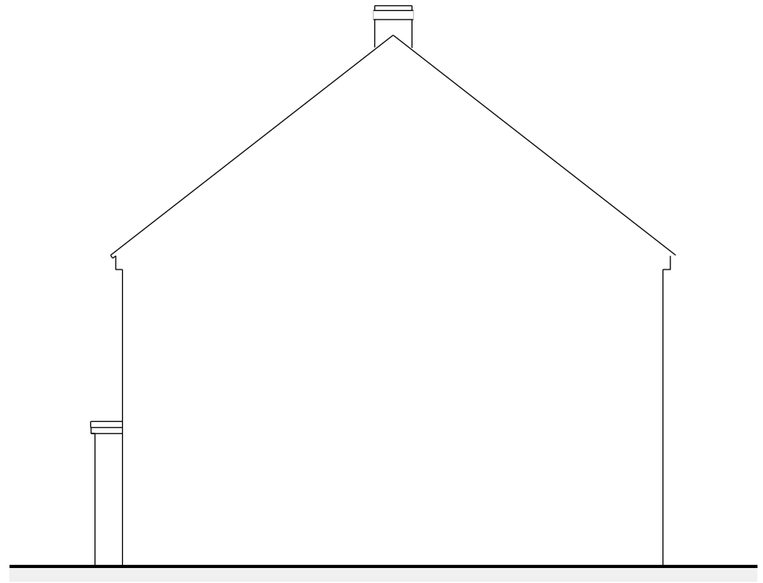

Existing South Elevation
Scale 1:100

0m 1m 2m 5m

Client: Mr Fernandes	Title: Proposed Loft Coversion with Dormer to Rear Elevation Existing & Plans & Elevations	Drawn By:	Size: A3	Date: 22/05/23
Title: 38 Whitelot Way Southwick, Brighton, West Sussex, BN42 4HY		Drawing Number: JBD/BN42/4YF/051		Rev: B