KINGSTON WHARF
LOGISTICS PLAN
Phase 3 - Block B+C
Occupation

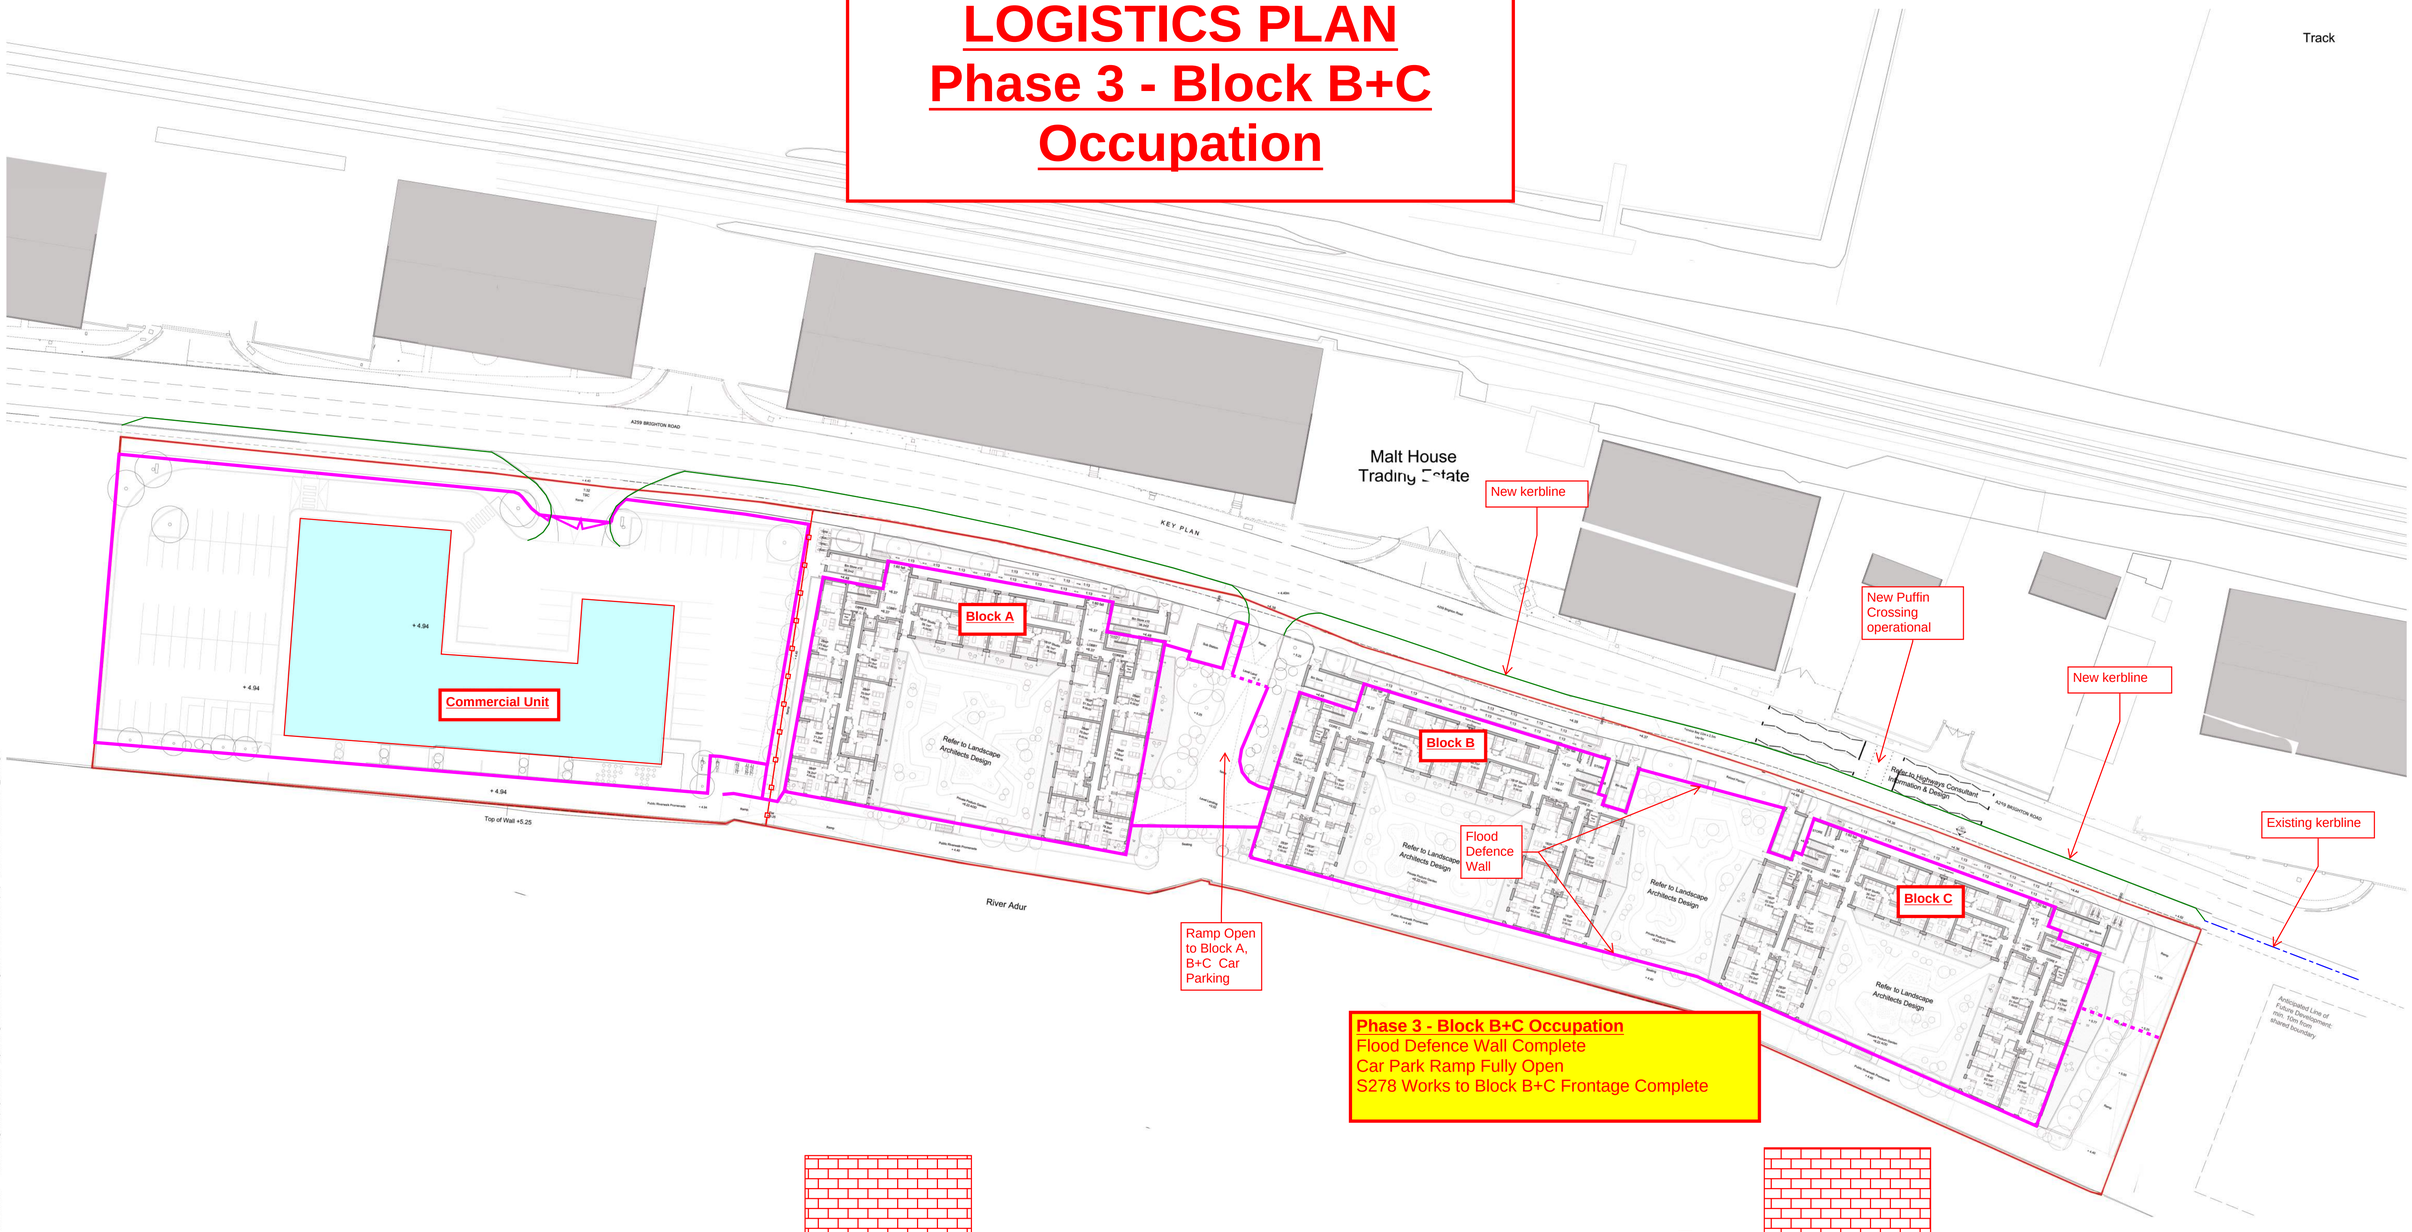

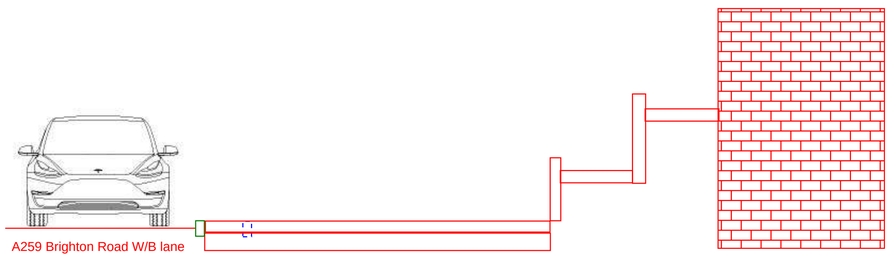

Lorry Offloading Area 2&3 Removed Cross-Section

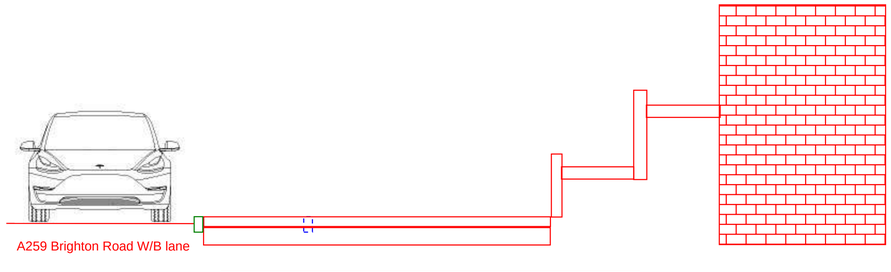

Lorry Offloading Area 1 Removed Cross-Section

N

0 10 20 30 40m

\\conran-brighton\projects\2908 - Hyde Kingston Wharf Brighton\02-Sheets\2908-(20) - Combined Parcels\2908-PL_200.dgn
27/01/2021
untitled

Please Note:

Dimensions to be checked on site and any discrepancies are to be highlighted to the Architect prior to construction.

Topographical / Ordnance Survey information shown has been prepared by a third party, HGP accept no responsibility for accuracy or completeness of the survey.

This drawing is to be read in conjunction with all other project drawings, construction notes and / or project specifications including those by other project consultants and specialists. All discrepancies should be reported immediately.

Design subject to detail development / approval. Measurements and accommodation schedules subject to amendments following coordinated input by others. Costings cannot be finalised until approval /confirmation by relevant authorities and Client.

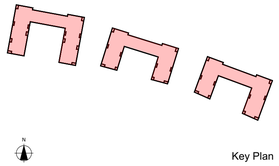

Key Plan

Note:

Drawing has been adapted from Conran + Partners approved drawing: 2908-PL_200_Proposed Site Plan (Both Parcels GA) P1.pdf

KEY:

- PMC Compound Area / Pedestrian Route
- PMC Site Offices & Welfare
- Small Forklift Acess Road to Promenade
- Temporary Void + Upstand in Podium Slab for Tower Crane
- Lorry Offloading Lane
- Lorry Offloading Area
- Storage Area on Podium Slab

Rev.	Description	Date	DB	CB
P2	Planning update	26.02.21	RW	VC

Date	Feb 2021
Drawn By/Checked By	RW/VC
Scale	1:500@A1
Revision	**P2**
Project	**Kingston Wharf Brighton**
Title	**Proposed Site Plan**
Dwg #	**20086-HGP-PL-200**
Status	**PLANNING**

HGP ARCHITECTS
FS 10342
Furzehall Farm, Wickham Road
Fareham, Hampshire
PO16 7JH
01329 283 225
email@hgp-architects.co.uk
www.hgp-architects.co.uk

HGP Architects Ltd.
Copyright Reserved

pmc
Railway House, 119 High Street,
Cosham,
PO6 3DR
+44 (0) 2392 696025
enquiries@pmcconstruction.co.uk