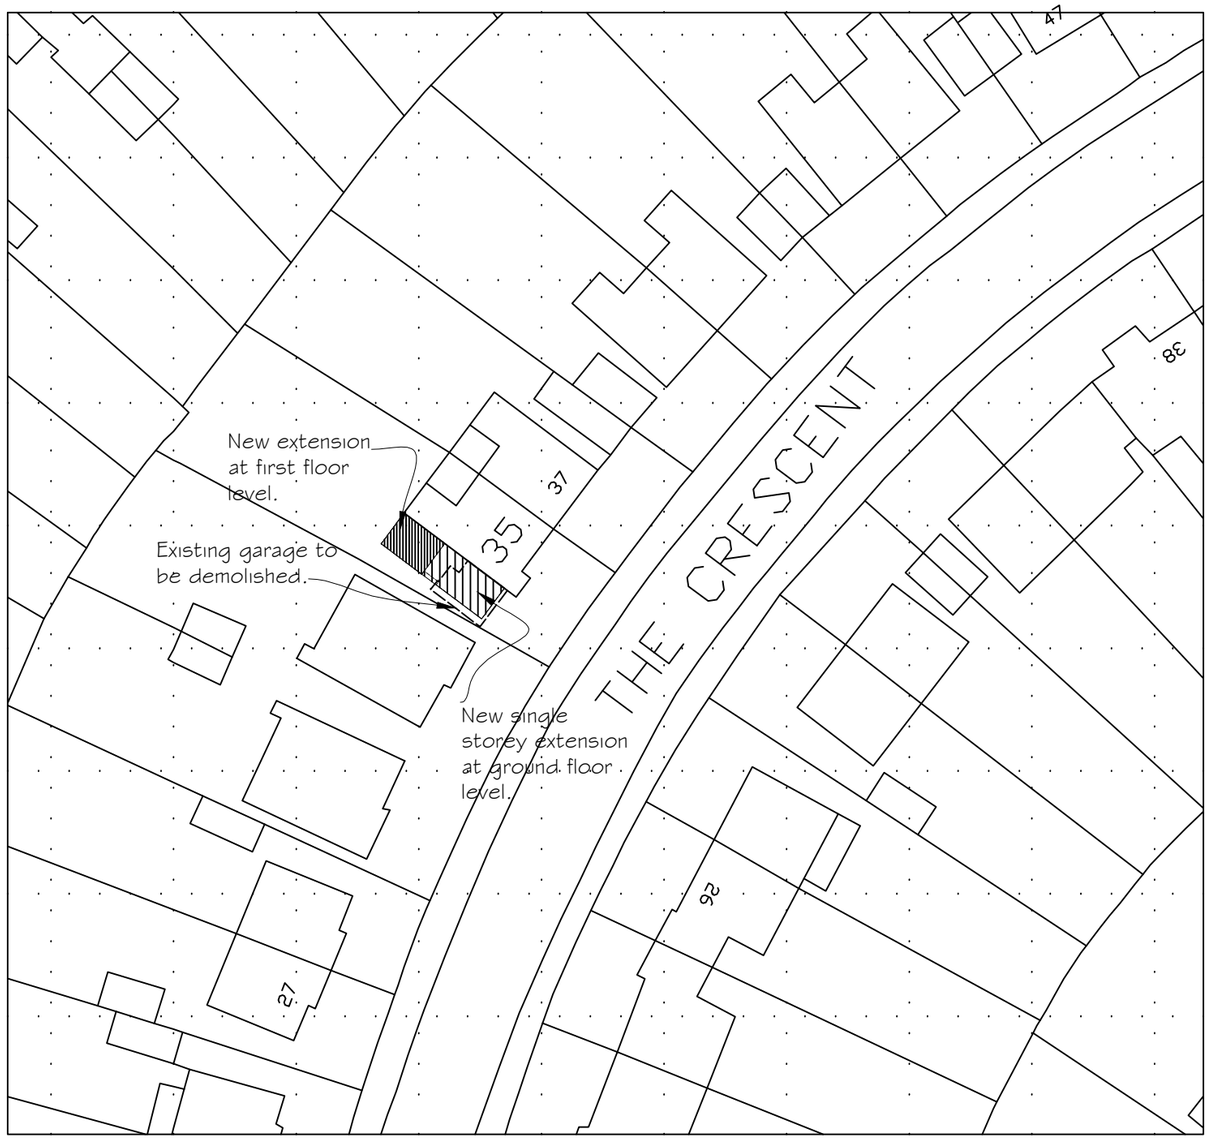

BLOCK PLAN

Scale 1:500

0m 5m 10m 15m 20 25 30 35 40 45 50

Notes

PLANNING APPLICATION DRAWING

Rev	
1f	08.07.13
	Revison to extension.

Client

JEREMY & SARAH LEE

Job Title

35 THE CRESCENT, SOUTHWICK:
Internal alterations & side extension to existing dwelling

Drawing Title

BLOCK PLAN
as proposed

stuart radley associates
Chartered Building Surveyors
336 Kingsway, Hove
East Sussex BN3 4LW
RICS
Tel. 01273 420606
Fax. 01273 420707
e-mail.
stuartradley@ricsonline.org

Scale
1:500 @ A3

Drawn by	Date
MH	JAN. 2013

Drawing No. **T77PC/HP/02** Rev **1f**