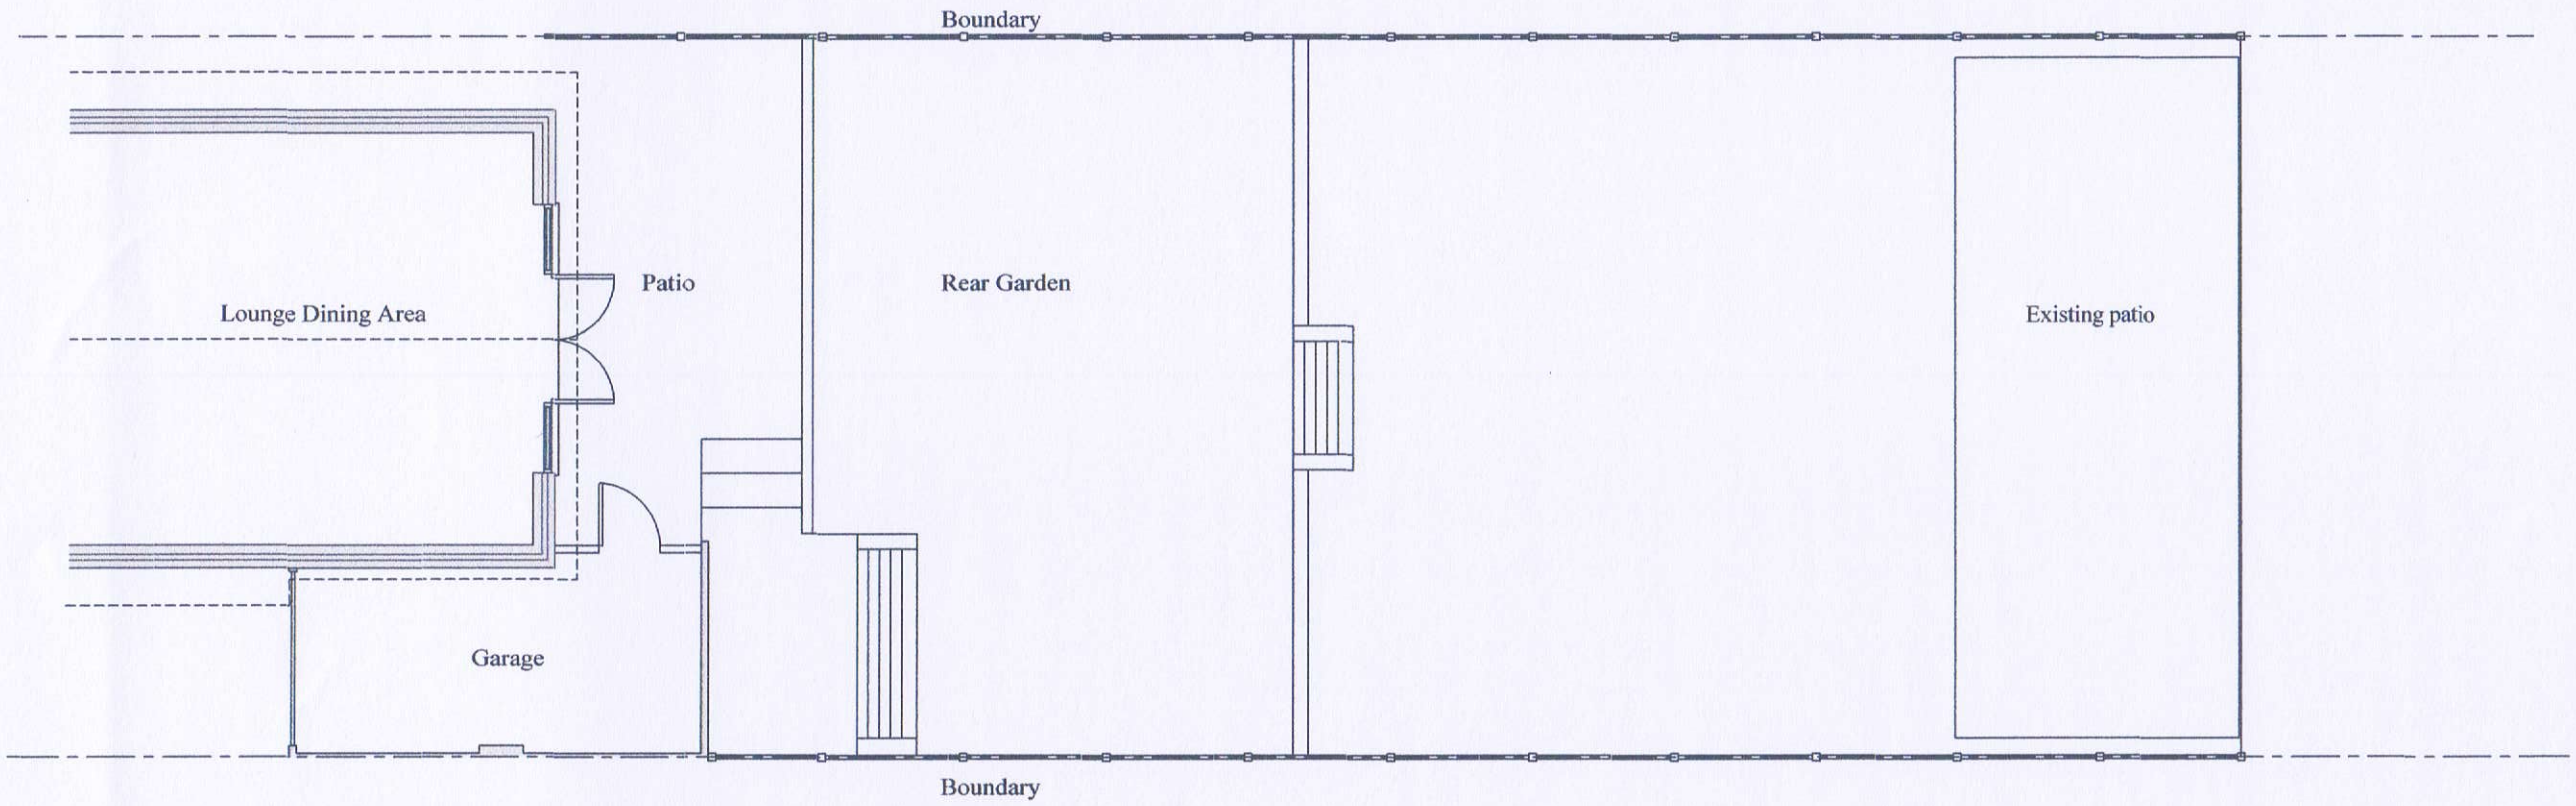


BCS Browns Construction Solutions Ltd	Phillip Brown 92 Wicklands Ave, Saltdean, BN2 8EP 07917 040175 brownsconstructionsolution@googlemail .com	Slonk Hill Road Shoreham by Sea	1m 2m 3m 4m 5m 6m
			Extg Garden Plan
			Drawing Number 101 — Scale 1:100 on A03 paper
	Karen	Rear Garden Office	Revision # — Please do not scale off the plan, any critical sizes to be confirmed with BCS