


Location Plan

Site Address: 4, Weald Dyke, Shoreham-by-sea, BN43 5LP



Date Produced: 16-Mar-2026

Scale: 1:1250 @A3

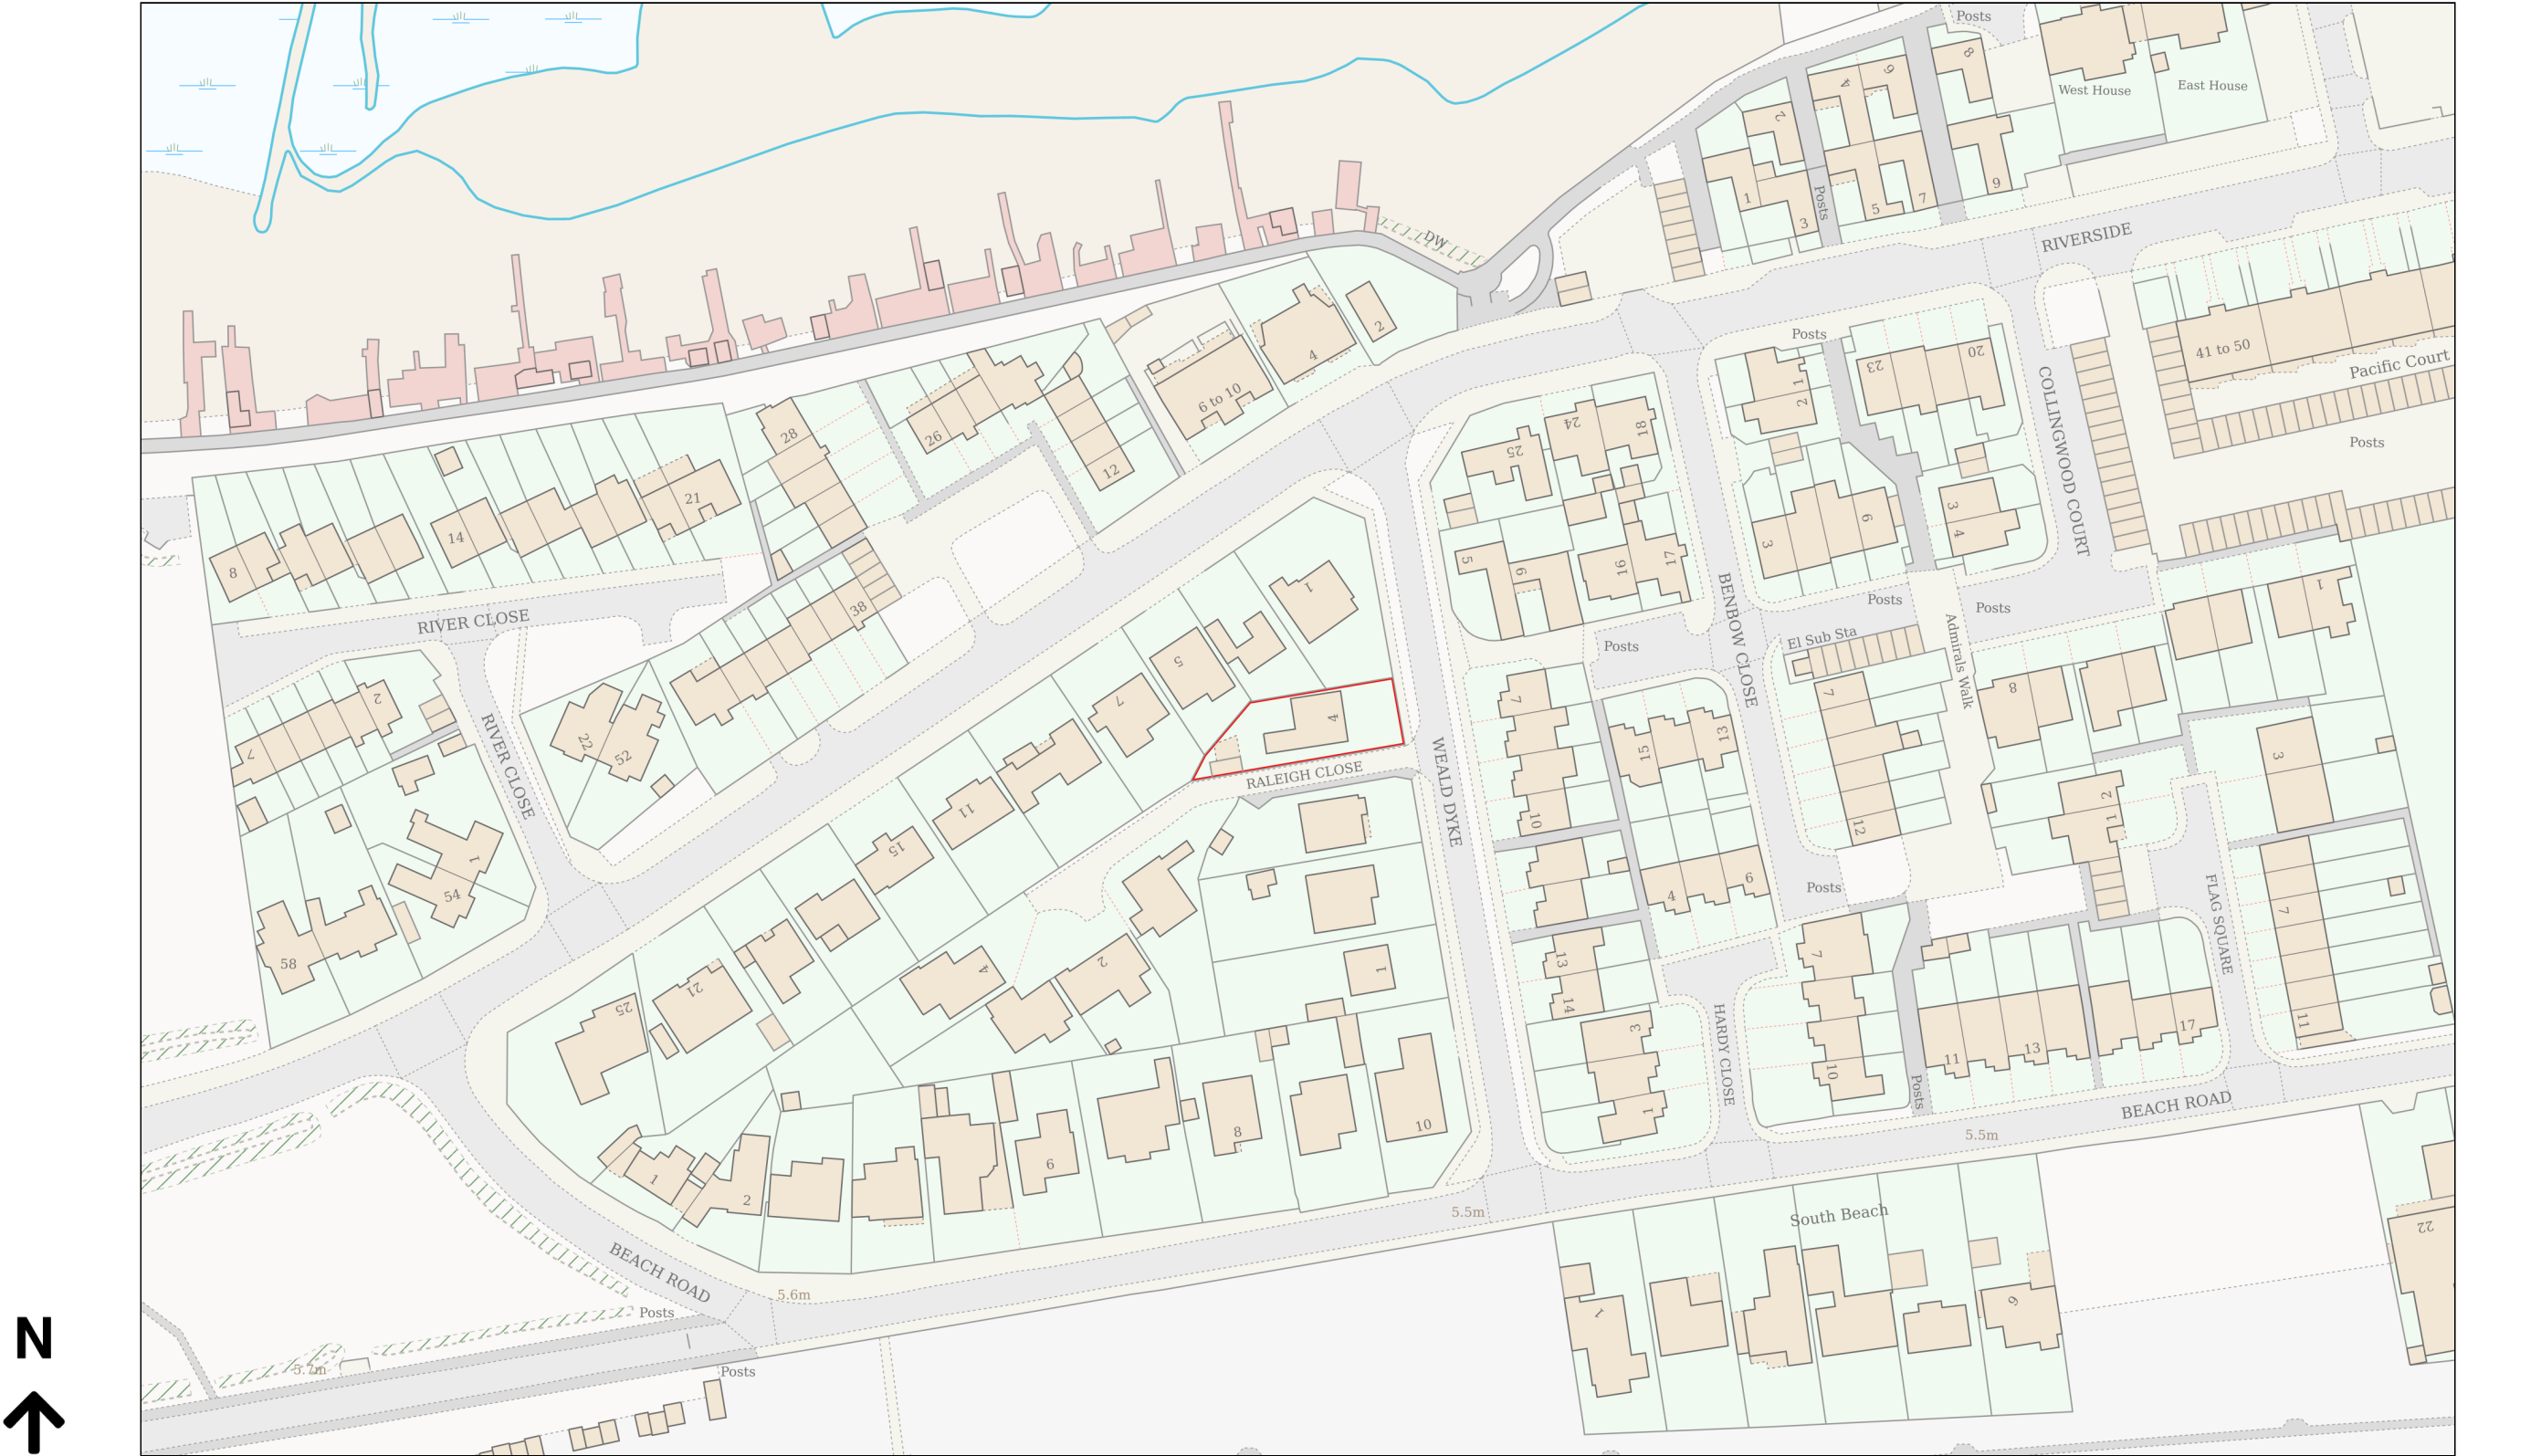

Planning Portal Reference: PP-14780677v1