


Location Plan for Works at The Old Scantlings, Shoreham-by-Sea


Property Location



External Works Location Plan

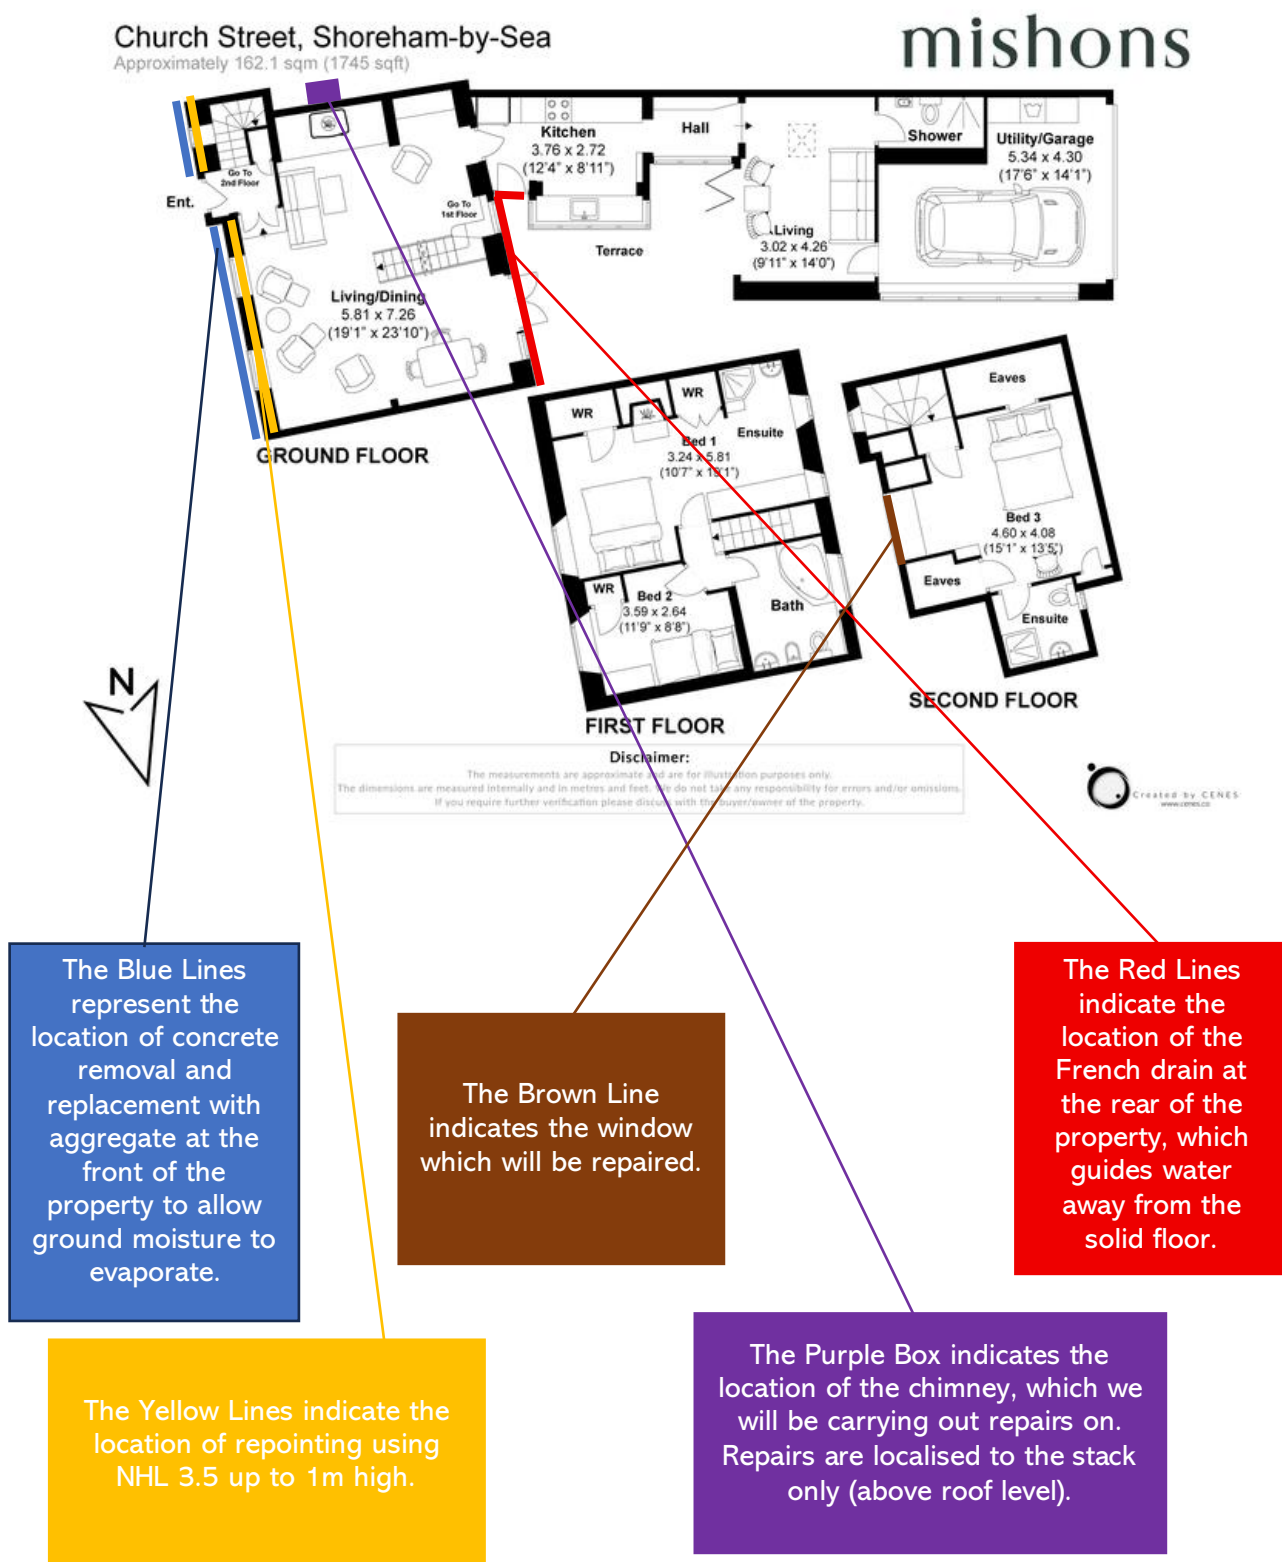

Internal Works Location Plan

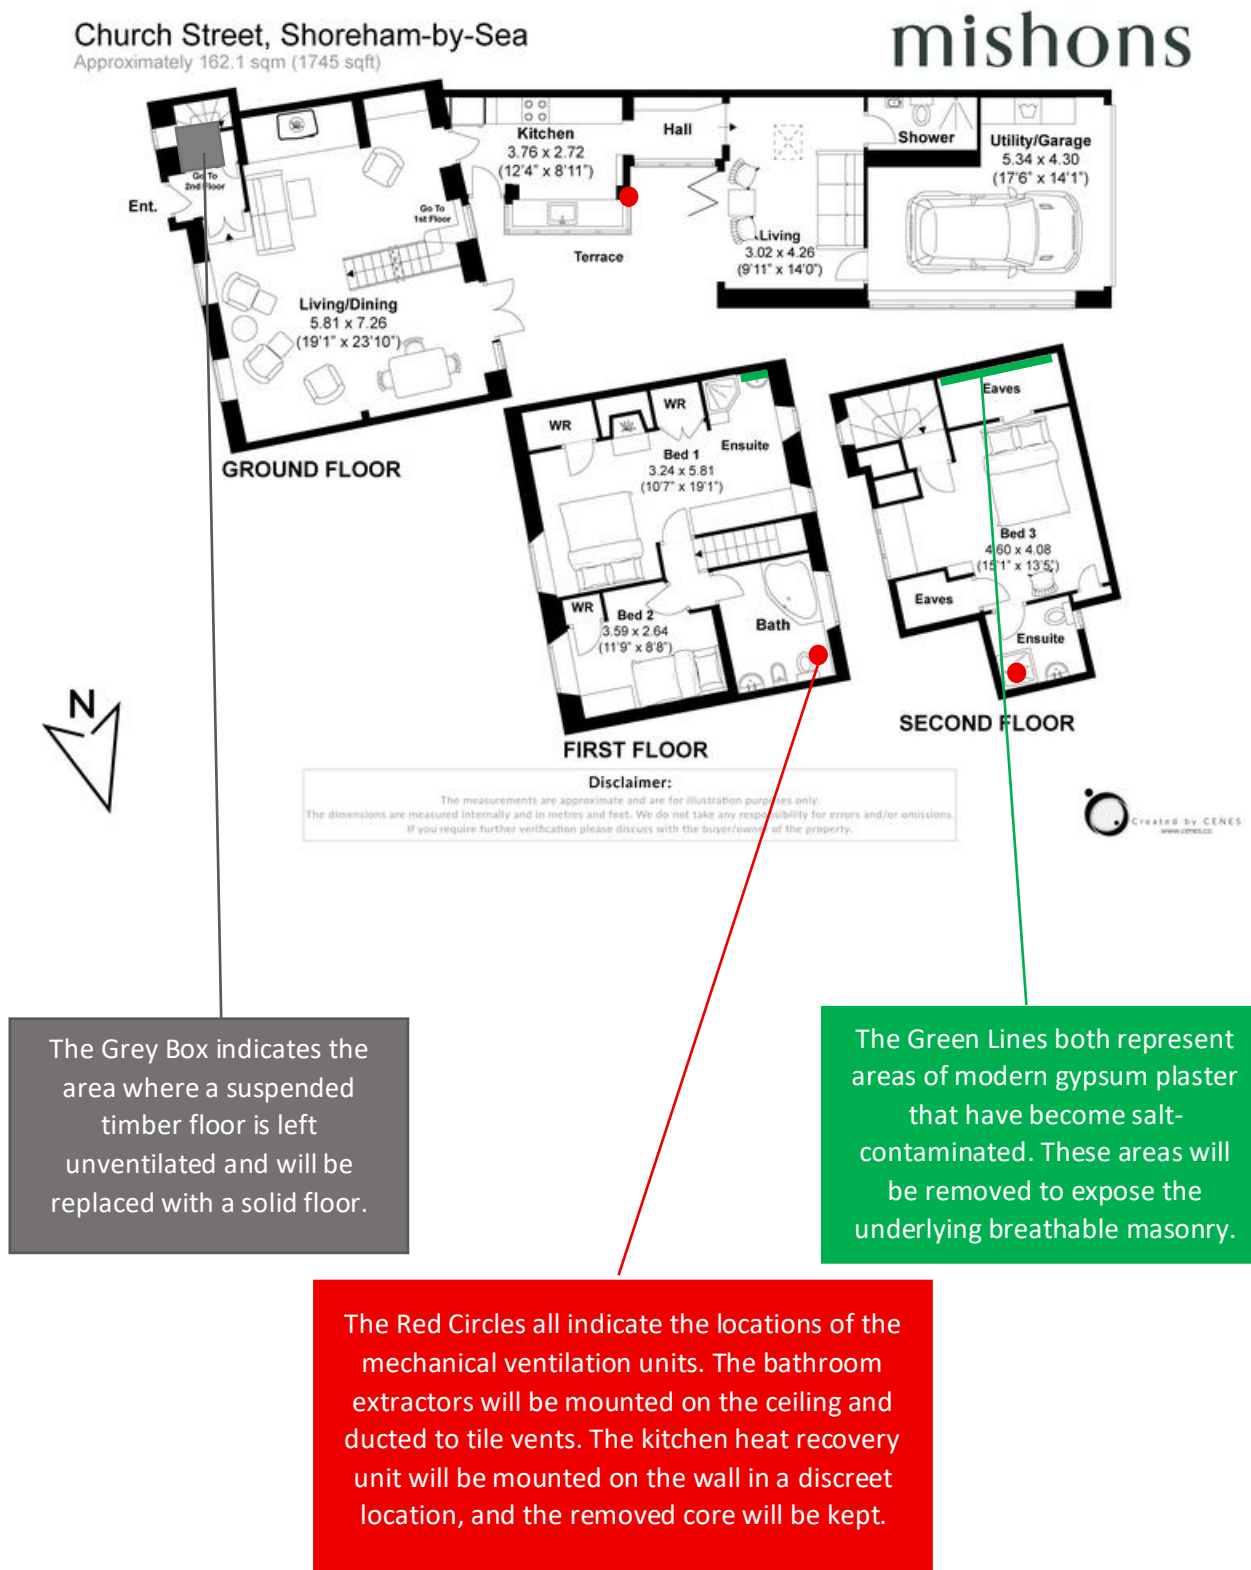

Mechanical Ventilation Unit Appearance and Exact Locations

