
LAYOUT PLAN TO SHOW PROPOSED WORKS.

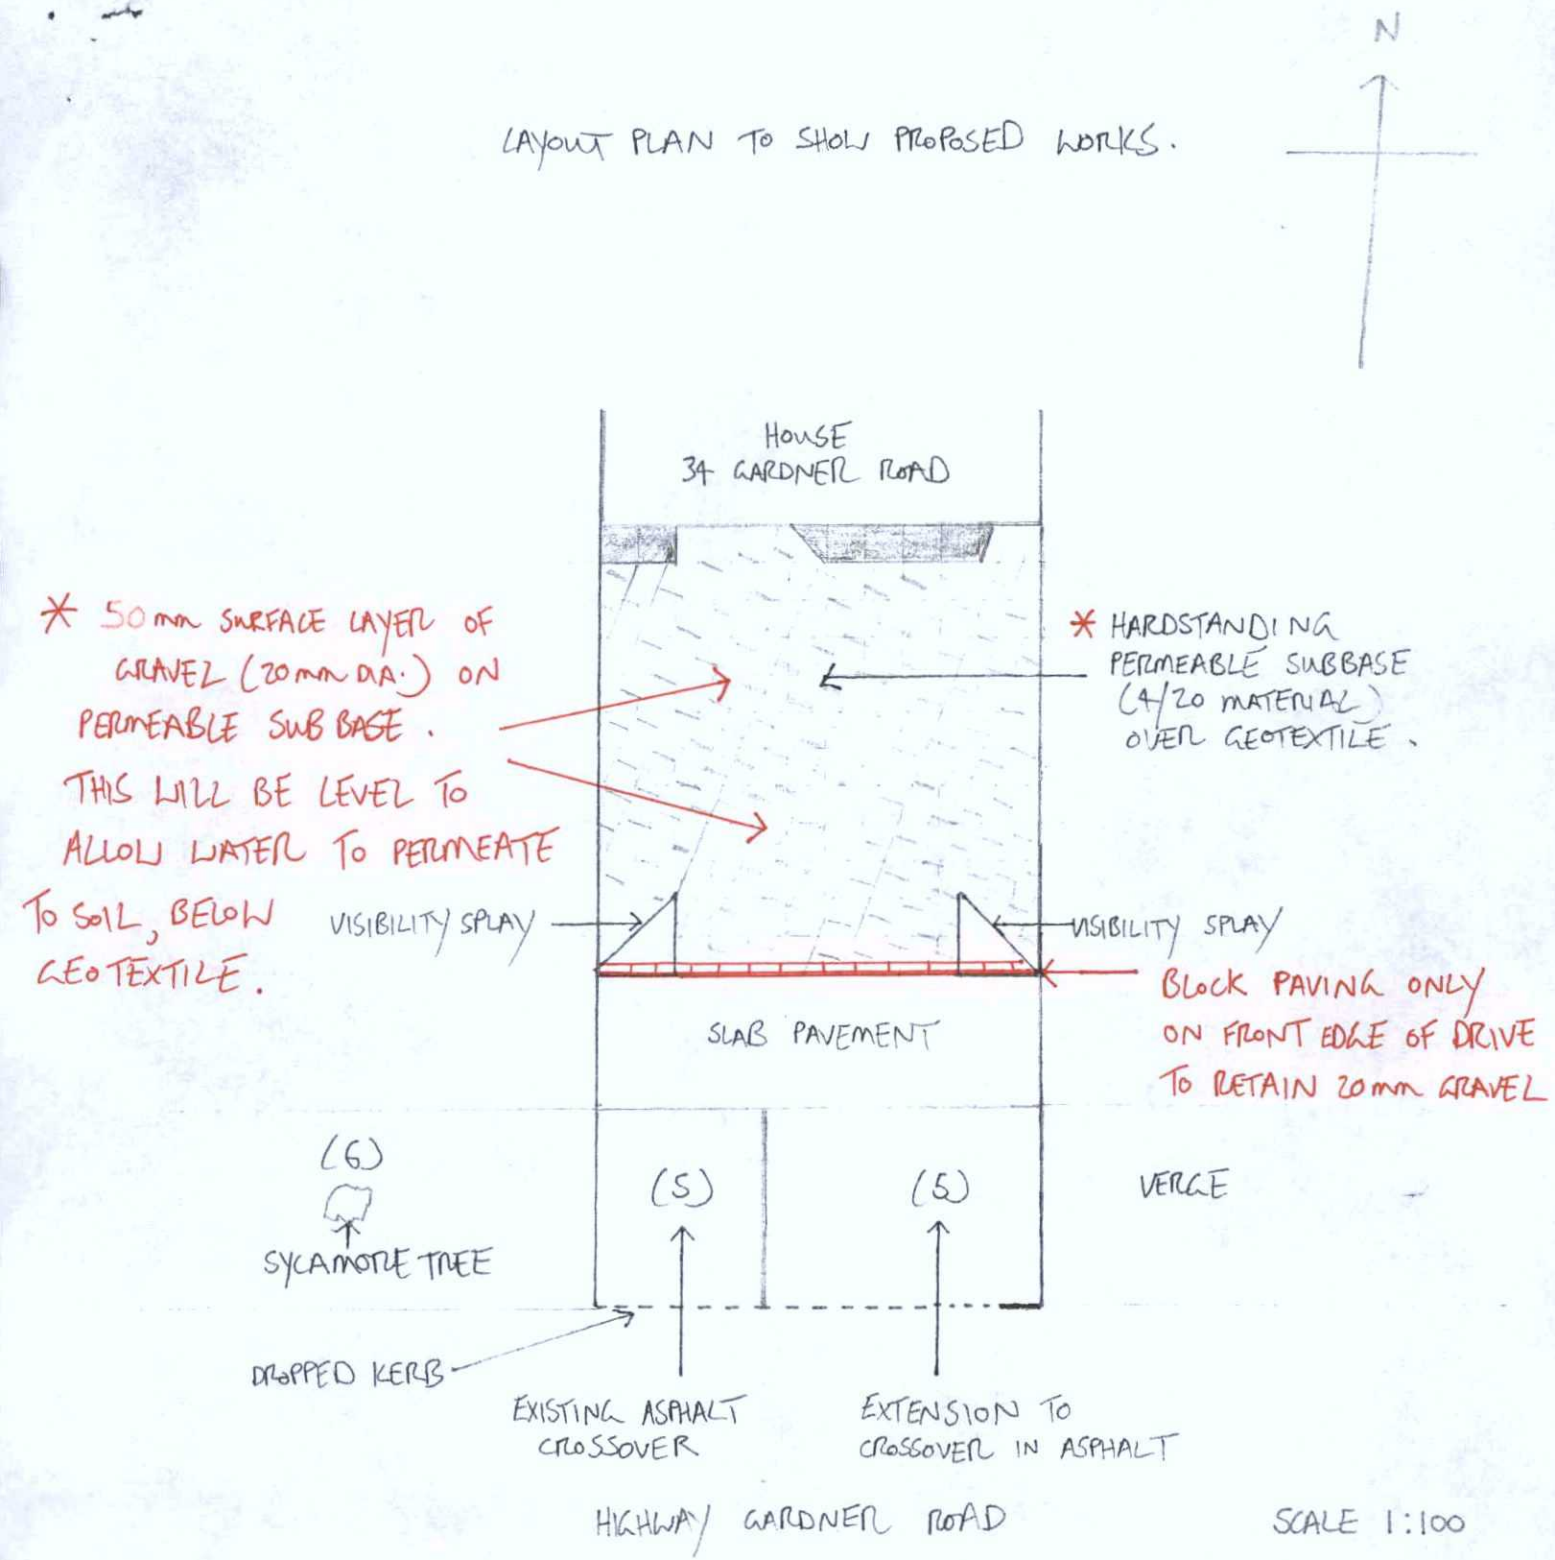

ADUR & WORTHING
PLANNING SERVICES
AWDM/ 0722/12
VALID
15 JUN 2012