100

L1 - L1 S/100 LINTEL BY I.G.
L2 - 2 No. 100 x 150 DP. PRECAST
CONCRETE LINTELS BY
SUPREME CONCRETE.

T.P. OFFICE COPY

BOROUGH OF WORTHING
DEPOSITED 18.01.08
TP. REF. No.
WBC 07/1818/FUL

P1 - 390x100x150 DP.
M.C. PADSTONE.

WORTHING BOROUGH COUNCIL
10 MAR 2008
CONSENT REFUSED

138 LITTLEHAMPTON RD
WORTHING- BN13 1QT

Proposed Ground Floor Plan

SCALE 1:50 @A3

DO NOT SCALE OFF THIS DRAWING.

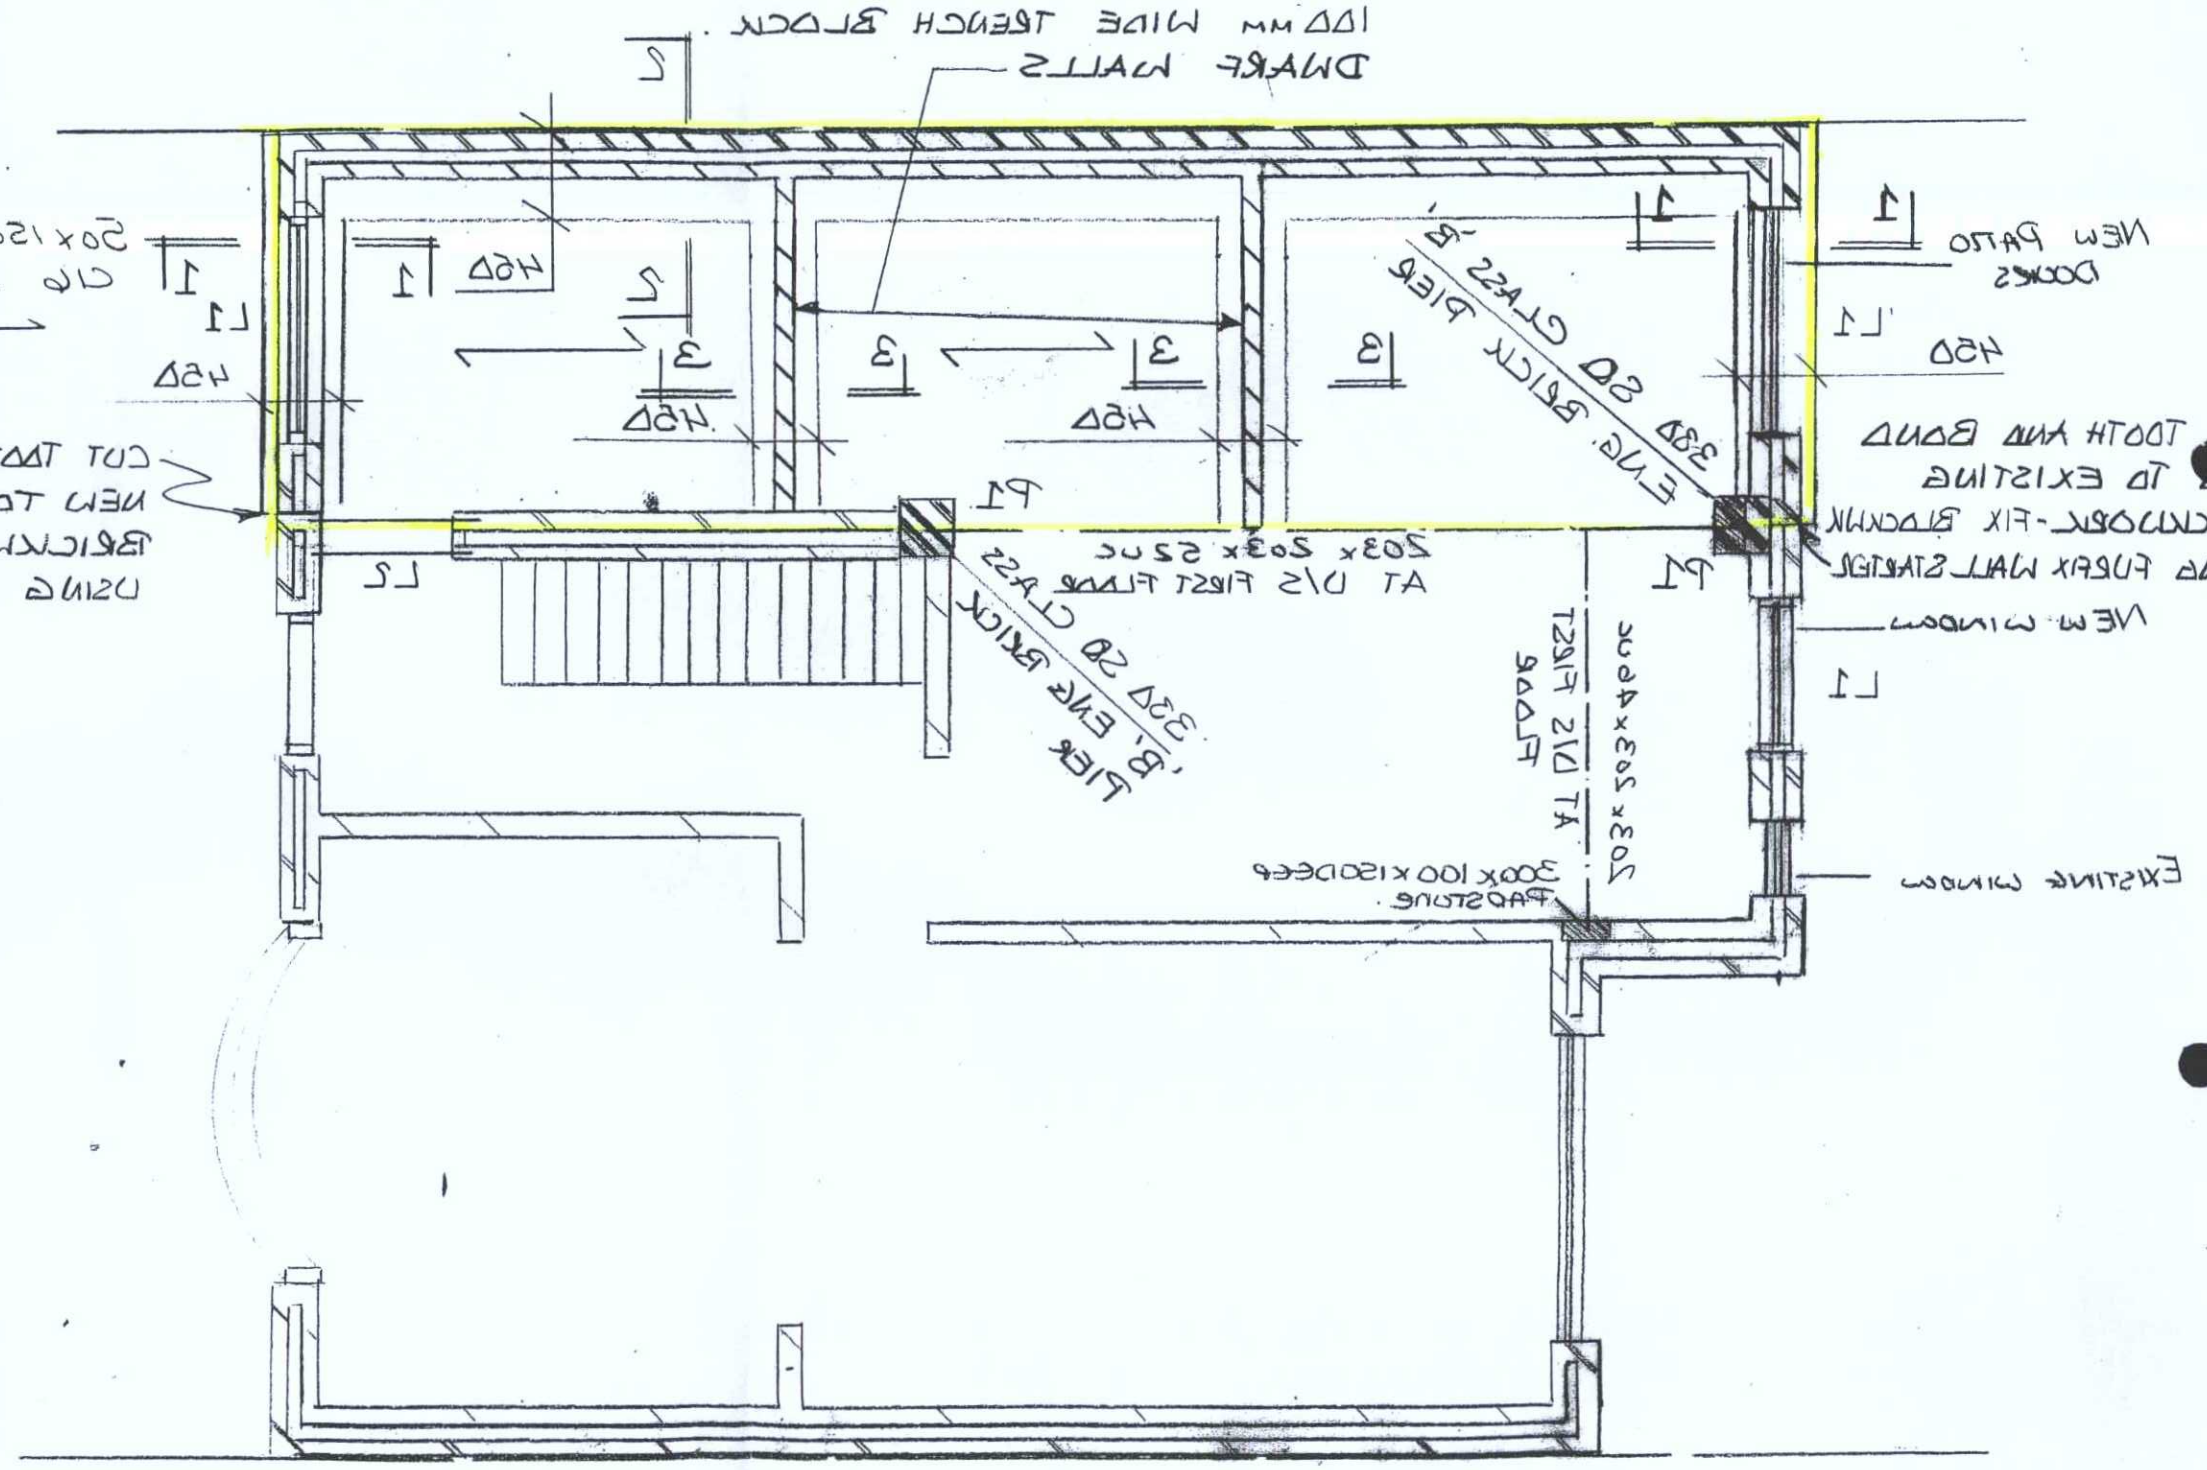

PROPOSED GROUND FLOOR PLAN.