T.P. OFFICE COPY

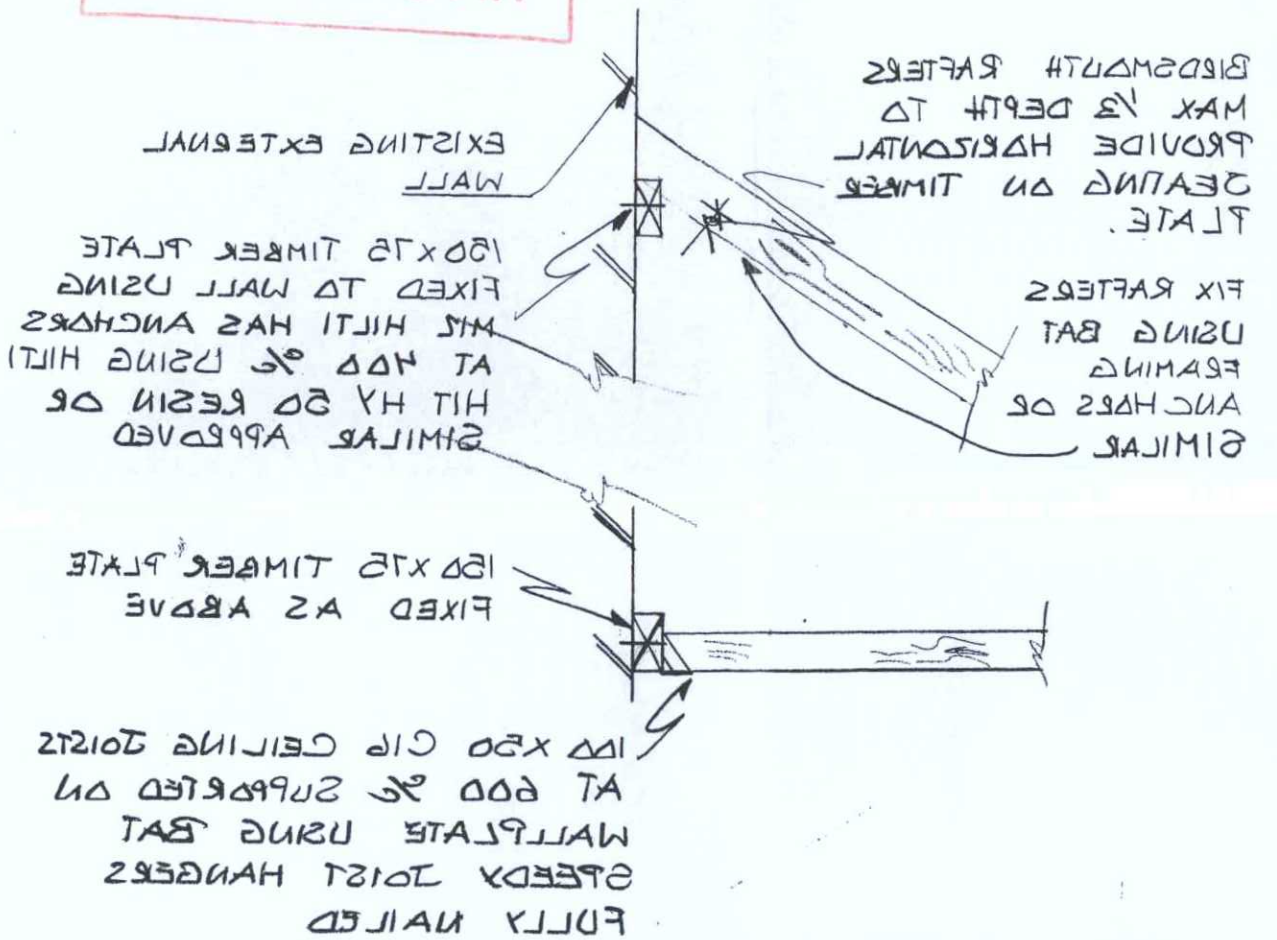

SECTION R2-R2

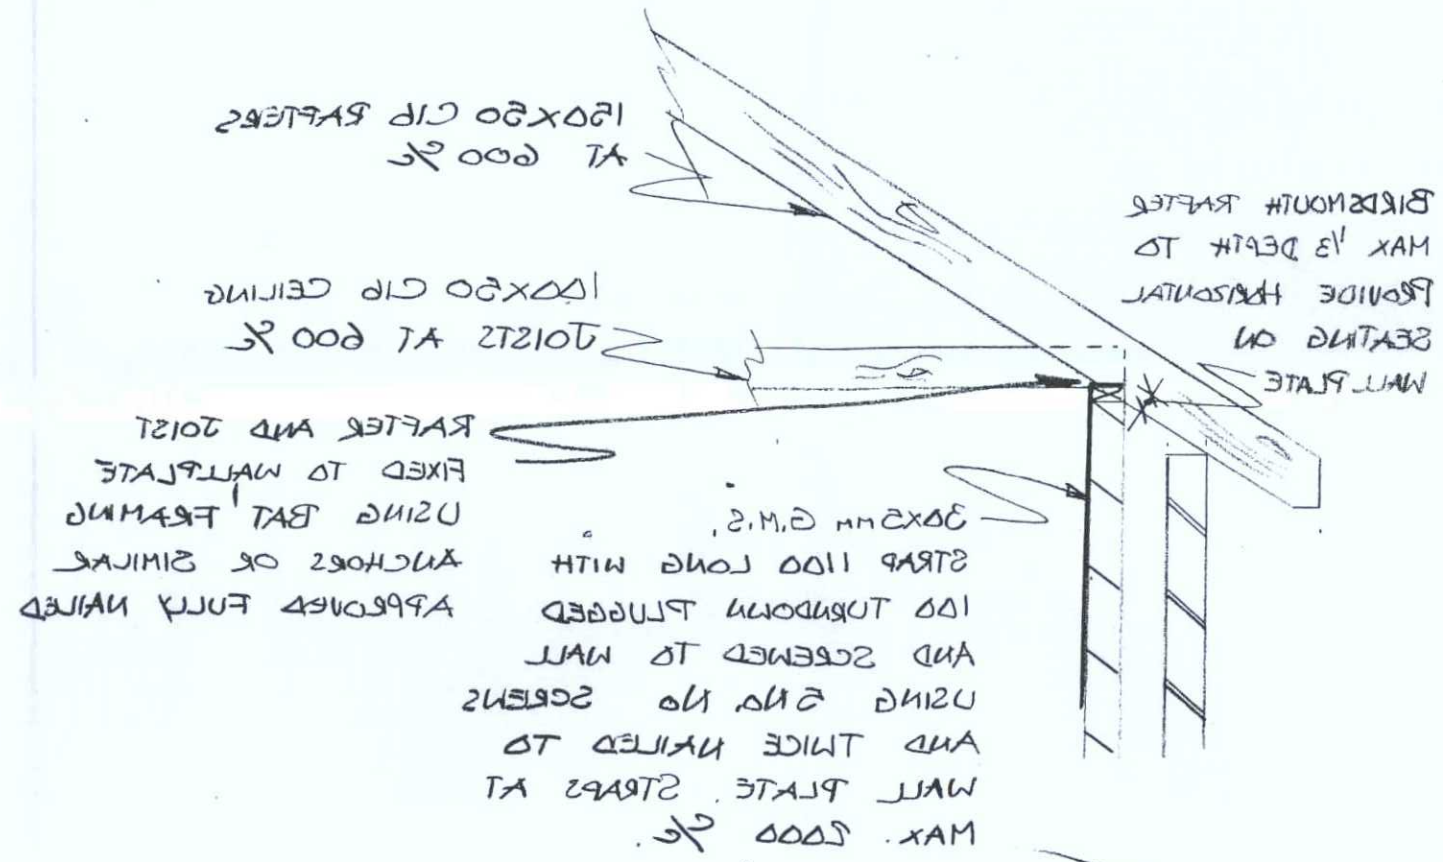

SECTION R1-R1

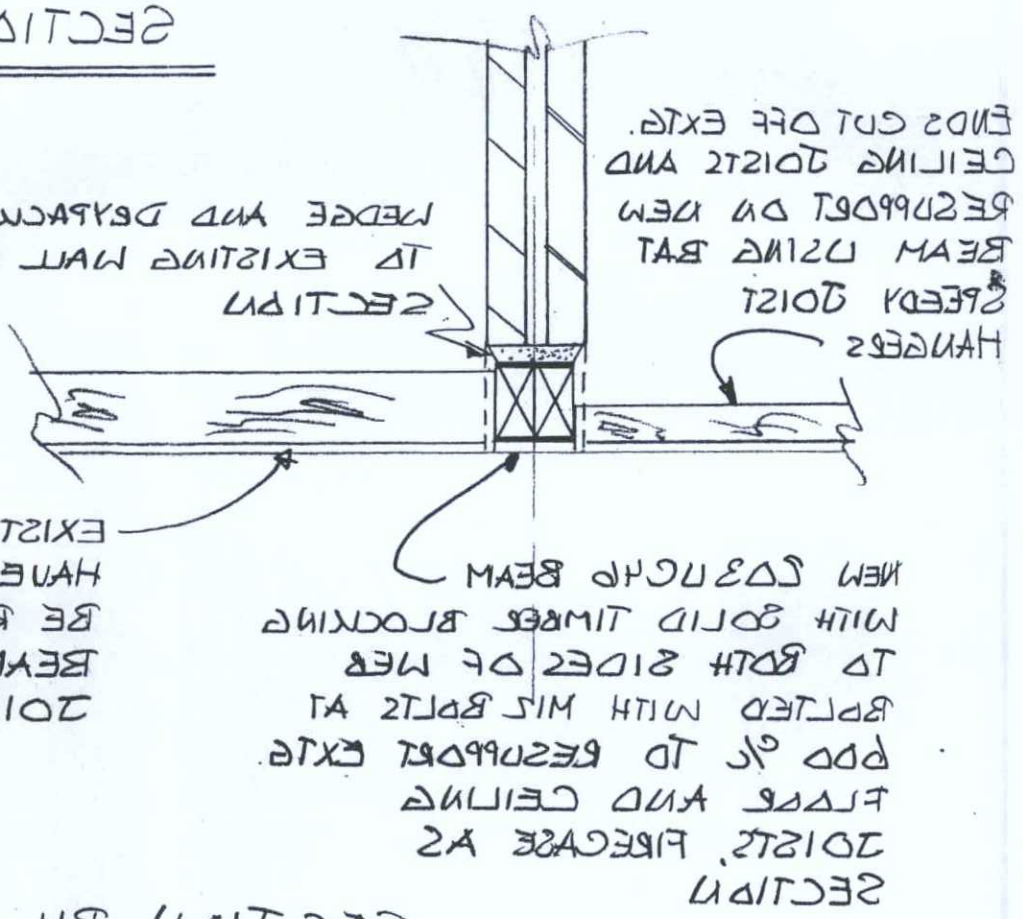

SECTION R4-R4

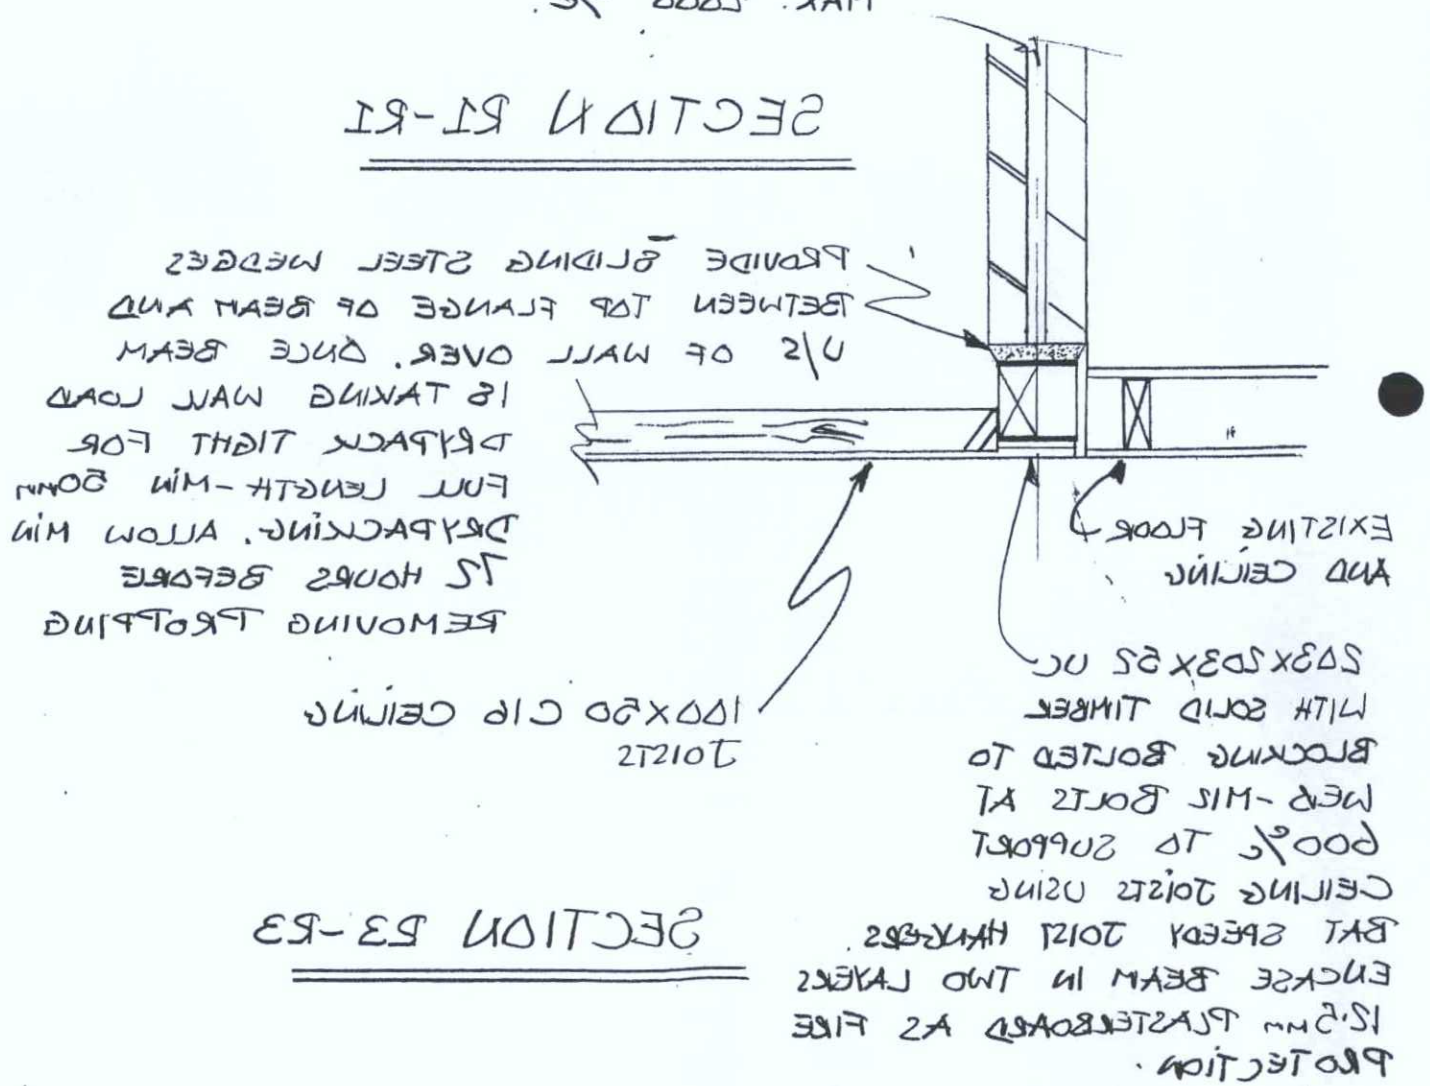

SECTION R3-R3

BOROUGH OF WORTHING
DEPOSITED 18.01.08
TP. REF. No.
WB/ 01 / 1378/FOU

WORTHING BOROUGH COUNCIL
10 MAR 2008
CONSENT REFUSED

138 LITTLEHAMPTON ROAD PROPOSED EXTENSION ROOF DETAILS 1:20