T.P. OFFICE COPY

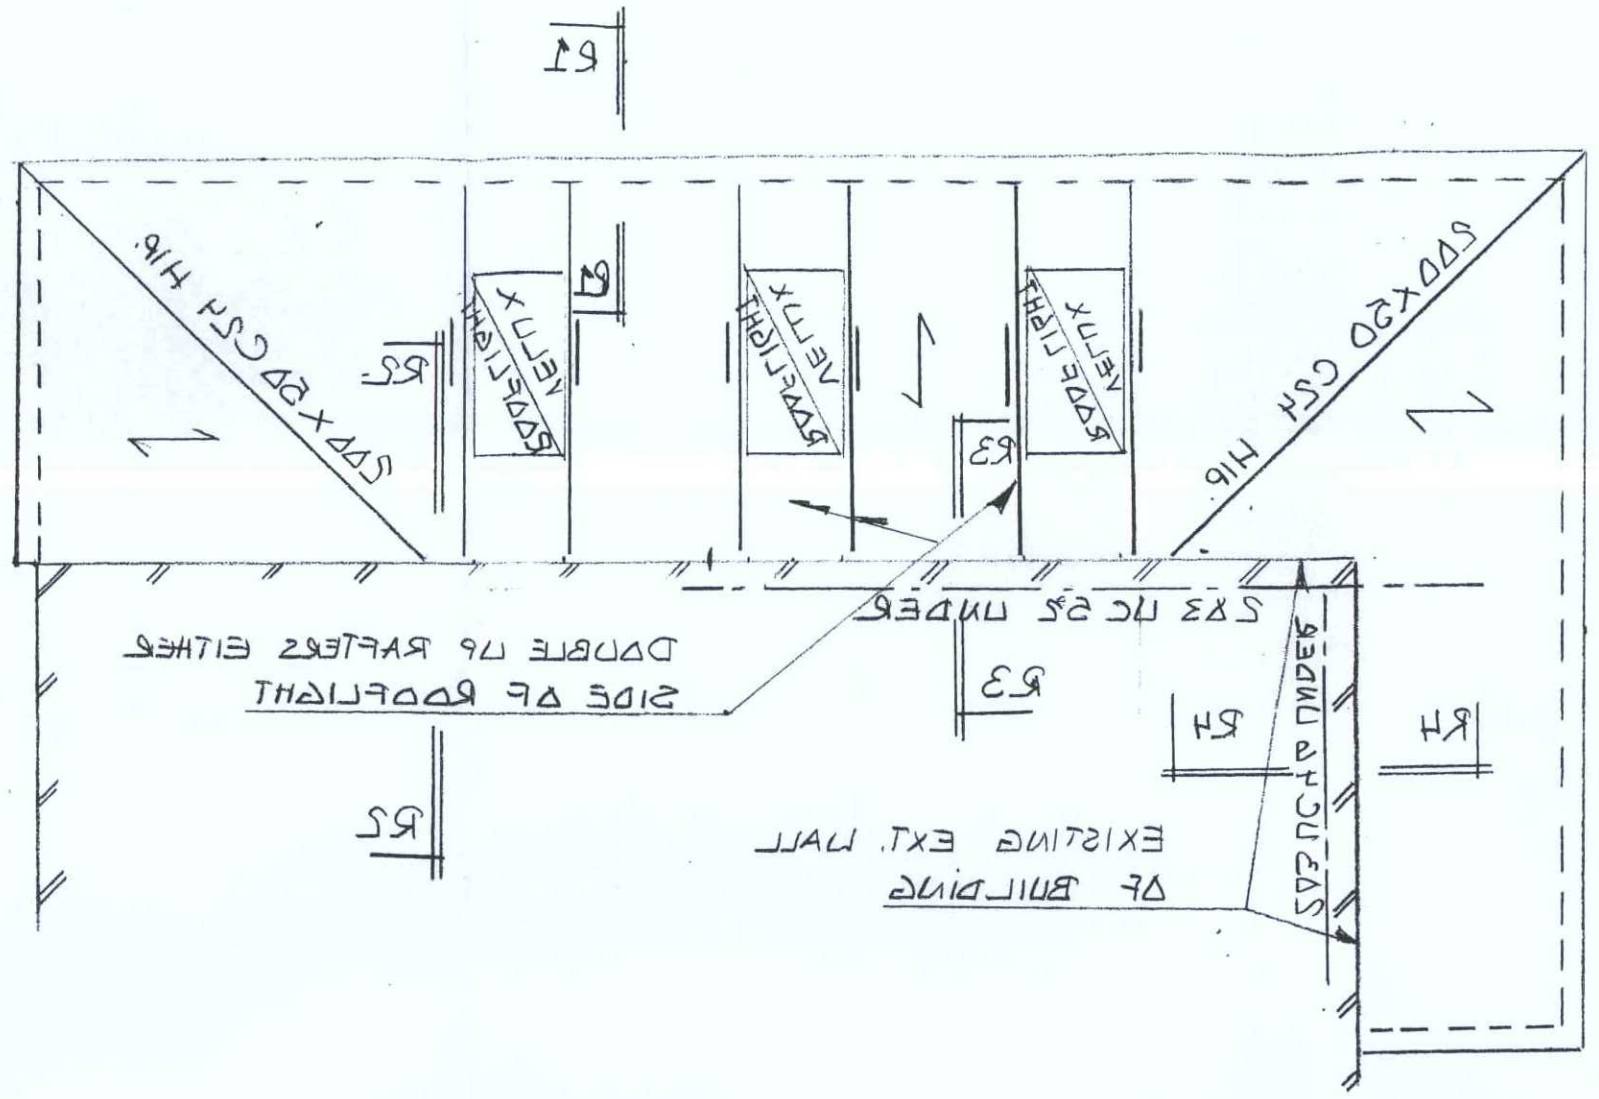

SPAN OF 150x50 C24 RAFTERS AT 600 %.

BOROUGH OF WORTHING
DEPOSITED 18.01.08
TP. REF. No.
WB1 07/1378/FOU

WORTHING BOROUGH COUNCIL
10 MAR 2008
CONSENT REFUSED

138 LITTLEHAMPTON ROAD

PROPOSED ADDITION
ROOF PLAN
1:50