GROUND FLOOR PLAN

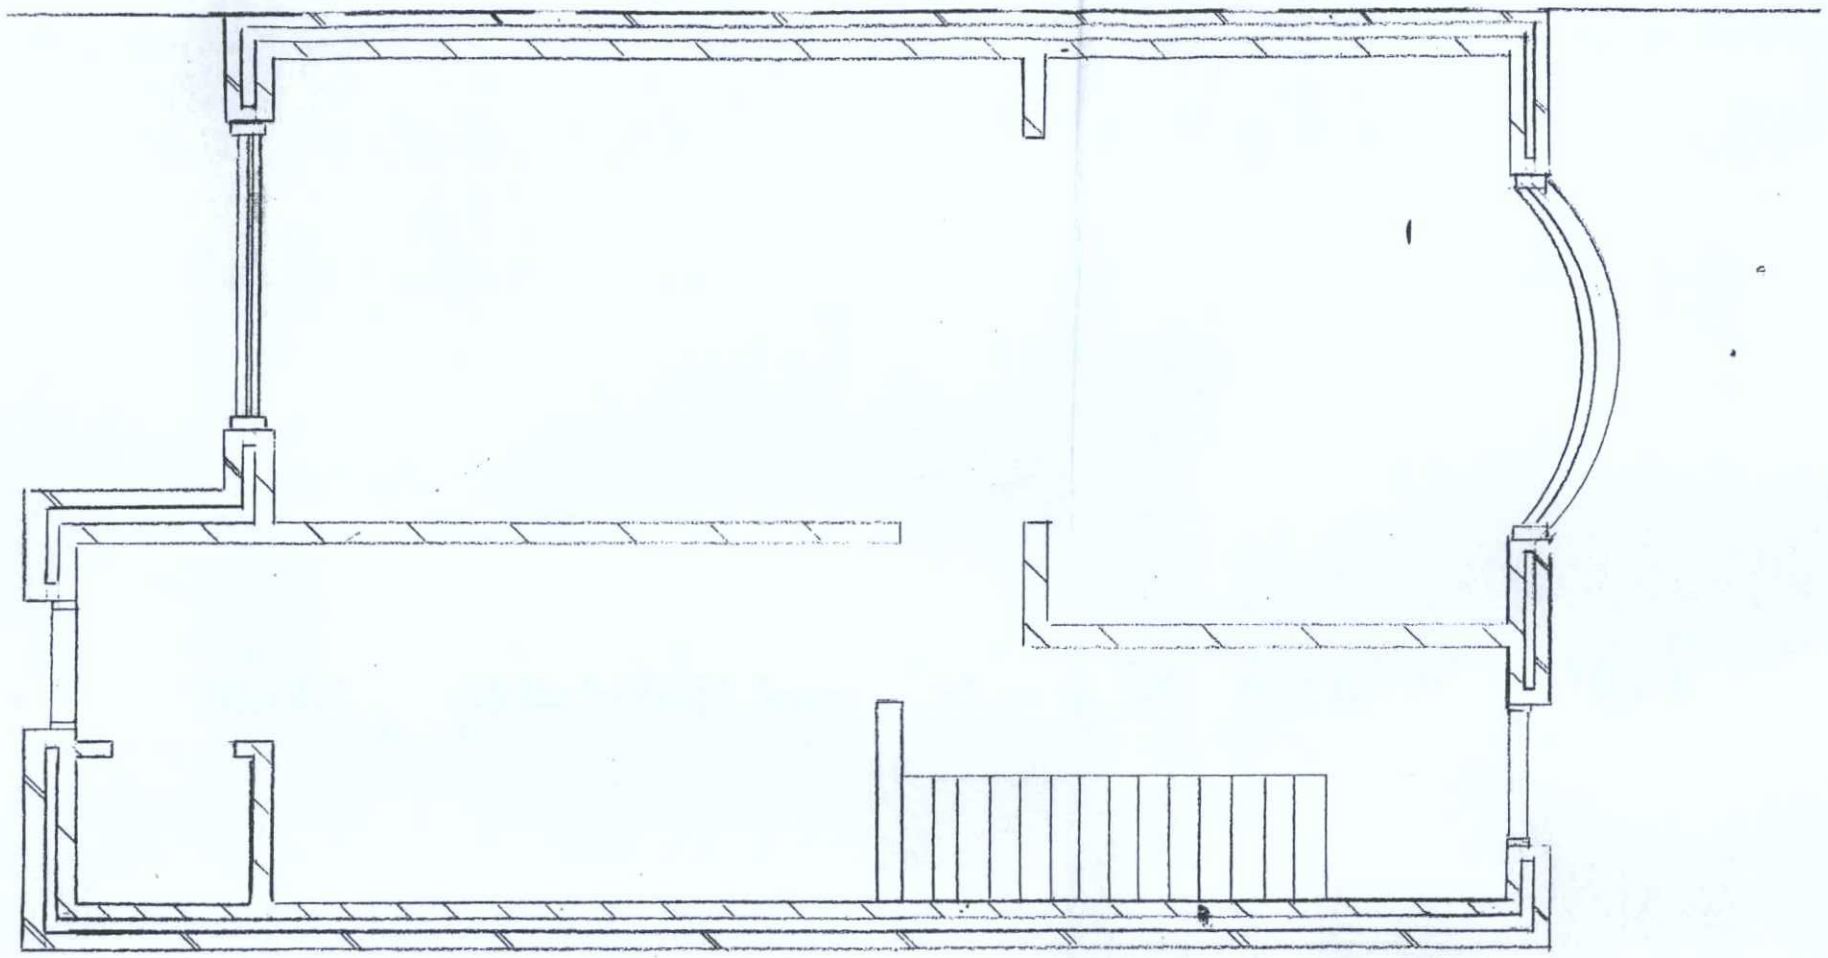

THIS DRAWING
DO NOT SCALE OFF

JOB No. 100

SCALE 1:20

EXISTING GROUND FLOOR

MORTHING BUILT 101
138 LITTLEHAMPTON RD

CONSENT REFUSED
10 MAR 2008
MORTHING BOROUGH COUNCIL

MB 01/12/2008
TP. REF. No.
DEPOSITED 12.01.08
BOROUGH OF MORTHING

T.P. OFFICE COPY