T.P. OFFICE COPY

Worthing Borough Council
Property & Facilities Management

BOROUGH OF WORTHING
DEPOSITED 18.01.08
TP/REF NO
WB / 07 / 1378/FUL

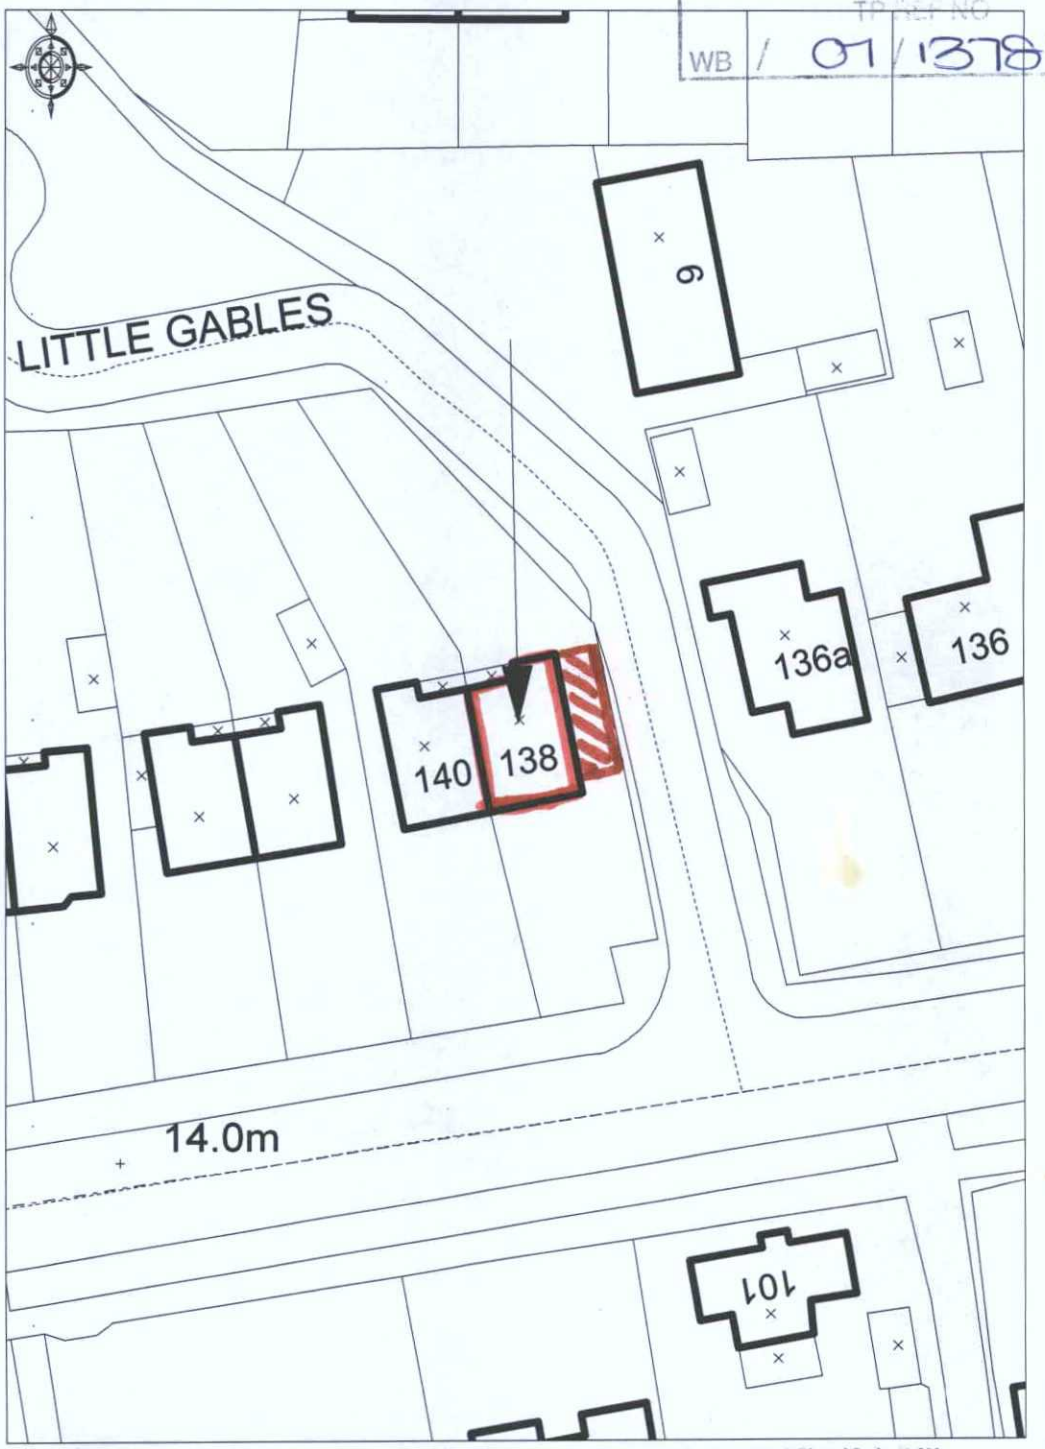

© Crown Copyright 2007. All rights reserved. Licence number 100020449. Plotted Scale - 1:500

138 Littlehampton Road

WORTHING BOROUGH COUNCIL
10 MAR 2008
CONSENT REFUSED