
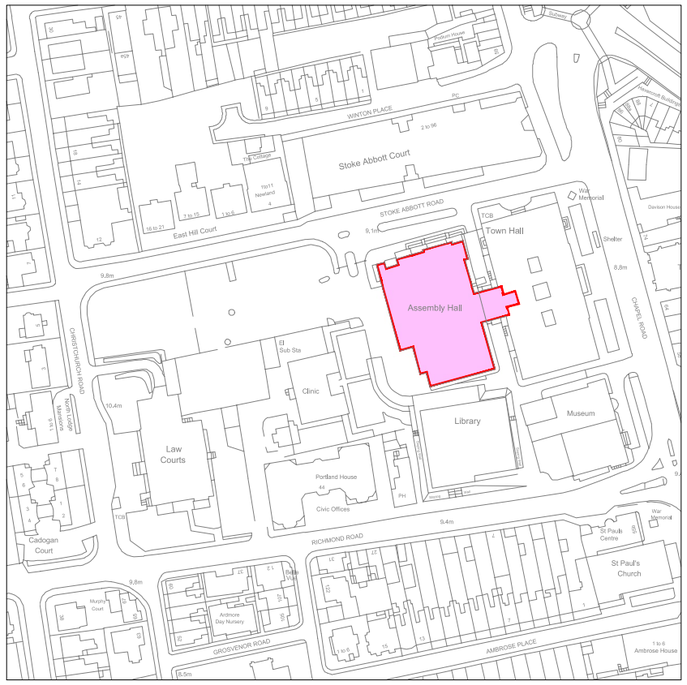


LOCATION PLAN
Scale 1:2500
Scale in Metres

0 10 25 50 100 125

N

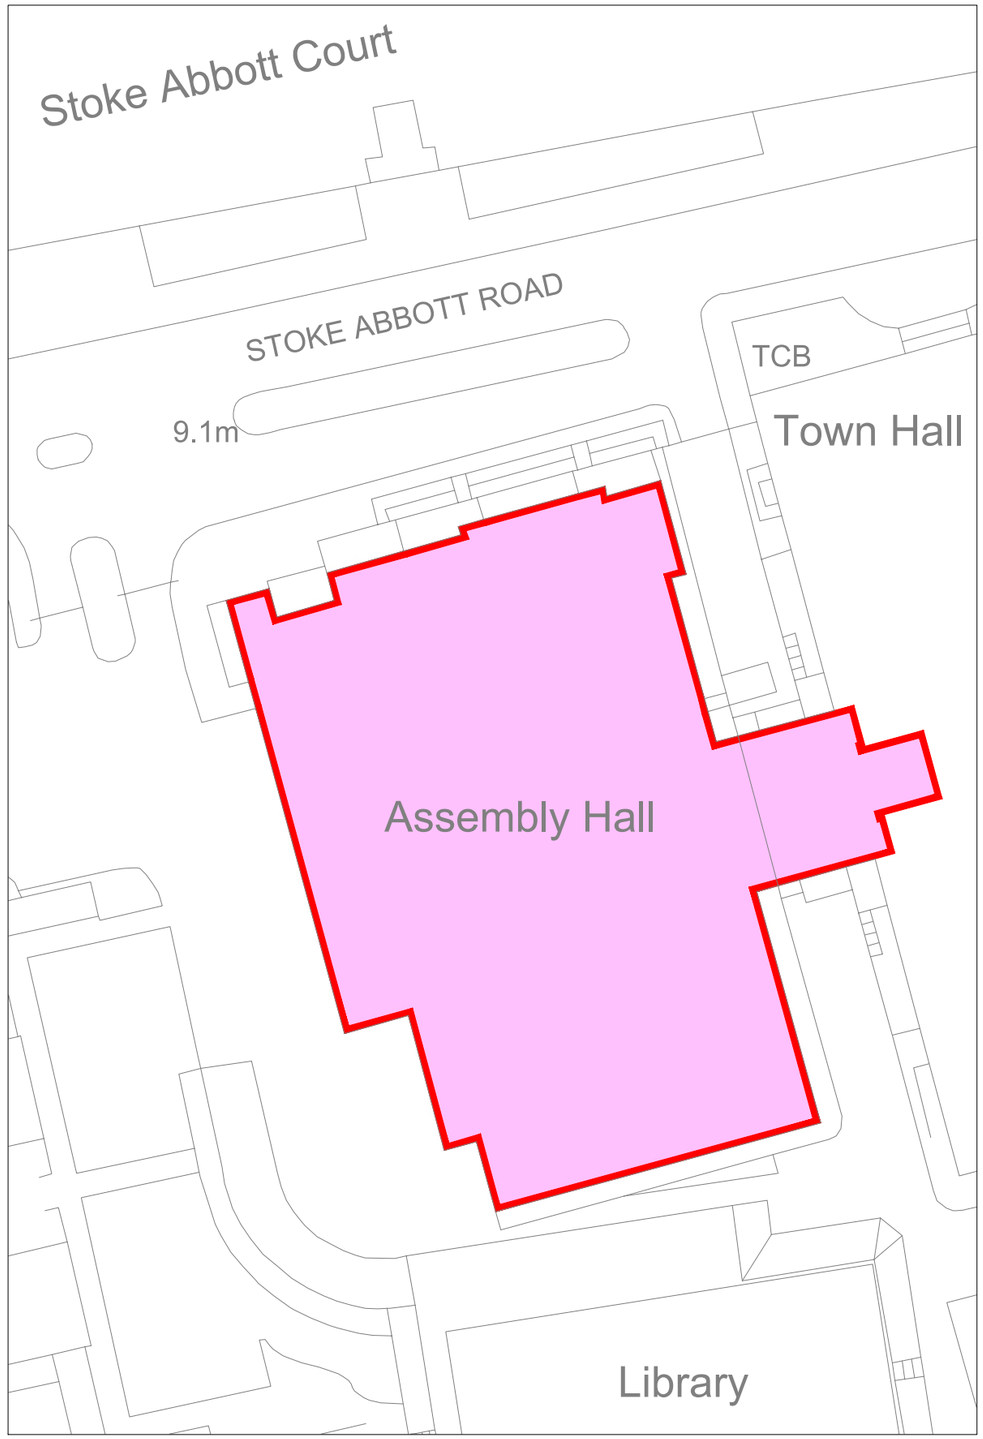

BLOCK PLAN
Scale 1:500
Scale in Metres

0 5 10 15 20 25

N

© Crown Copyright and database right (2021). Ordnance Survey 1000024321 & 100018824

Notes:

1. Do not scale from this drawing.
2. All dimensions are in millimetres / metres unless stated otherwise.

Rev	Description	By	Date
.	.	.	.

AMENDMENTS

Drawing Status:

FOR INFORMATION

ADUR & WORTHING
COUNCILS
TECHNICAL SERVICES
TOWN HALL, CHAPEL ROAD
WORTHING BN11 1HA
www.adur-worthing.gov.uk
surveyors@adur-worthing.gov.uk

Property Title:

ASSEMBLY HALL, STOKE ABBOTT ROAD, WORTHING, BN11 1HE

Drawing Title:

LOCATION & BLOCK PLAN

Scale @ A3:	Date:	
1:2500, 1:500	**23-08-2021**	
UPRN:	Drawn By:	Checked By:
10013354693	**TR**	**TB**
Drawing No:		Rev:
2021 / 001		**-**