
Notes:

1. THE COPYRIGHT OF THIS DRAWING IS VESTED IN WARWICK LANE DEVELOPMENTS AND IT MAY NOT BE REPRODUCED IN WHOLE OR PART OR USED FOR THE MANUFACTURE OF ANY ARTICLE WITHOUT THE EXPRESS PERMISSION OF THE COPYRIGHT HOLDERS.

2. WORK TO FIGURED DIMENSIONS ONLY.

3. THIS DRAWING IS TO BE READ IN CONJUNCTION WITH ALL RELEVANT ARCHITECT'S, SERVICE ENGINEER'S AND WARWICK LANE DEVELOPMENTS DRAWINGS AND SPECIFICATIONS.

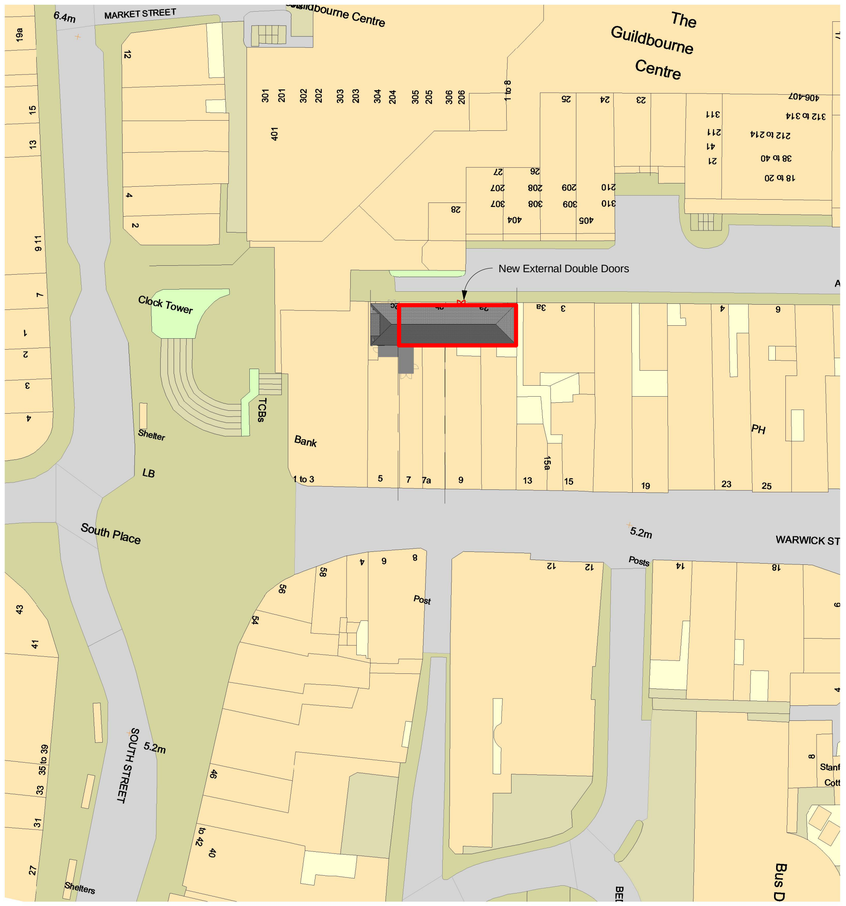

3 Site plan
1 : 500

0m 10m 20m 30m 40m 50m


VISUAL SCALE 1:500 @ A1



2 Location Plan
1 : 1250

0m 25m 50m 75m 100m 125m

VISUAL SCALE 1:1250 @ A1

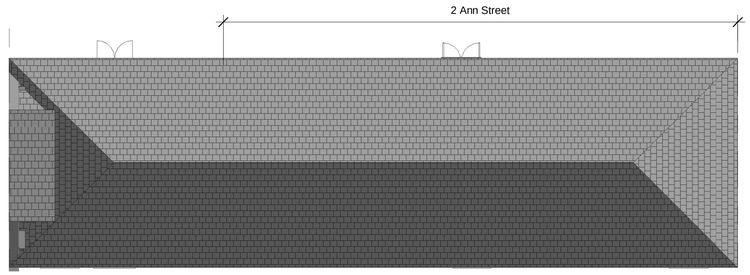

1 Roof Plan
1 : 100

0m 2m 4m 6m 8m 10m

VISUAL SCALE 1:100 @ A1

Revision Number	Revision Description	Issued by	Revision Date
F	Correction of Site Outline	UF	29/07/2024
E	Highlight of Proposed Doors	UF	18/07/2024
B	Alteration	AP	03/08/20

STATUS: Building Regs

Warwick Lane. Developments Ltd
T 01903 233332 Ext 131 | DF 01903 206 908 | E acp@wld-group.co.uk
1 The Steyne, Worthing, West Sussex, BN11 3DS

CLIENT: Mr J Lipschitz

SITE ADDRESS: 2 Ann Street Worthing

DRAWING: Conversion of Commercial to Residential

TITLE: Proposed Roof Plan, Location & Site Plan

SCALE AT A1:	DATE:	DRAWN:	CHECKED:
As indicated	09/06/2023	EL	

PROJECT NO:	DRAWING NO:	REVISION:
2AS	WLD/008/20/10	F