
BLOCK PLAN 1:500

A3

Site Plan shows area bounded by: 523261.68, 105310.78 523403.1, 105452.2 (at a scale of 1:1250), OSGridRef: TQ2333 538. The representation of a road, track or path is no evidence of a right of
way. The representation of features as lines is no evidence of a property boundary.
Produced on 13th Jul 2021 from the Ordnance Survey National Geographic Database and incorporating surveyed revision available at this date. Reproduction in whole or part is prohibited without the
prior permission of Ordnance Survey. © Crown copyright 2021. Supplied by www.buyaplan.co.uk a licensed Ordnance Survey partner (100053143). Unique plan reference: #00650534-FD33CD
Ordnance Survey and the OS Symbol are registered trademarks of Ordnance Survey, the national mapping agency of Great Britain.
Buy A Plan logo, pdf design and the www.buyaplan.co.uk website
are Copyright © Pass Inc Ltd 2021

Buy A Plan
UK's Fastest and Easiest Planning Site

SITE PLAN 1:1250

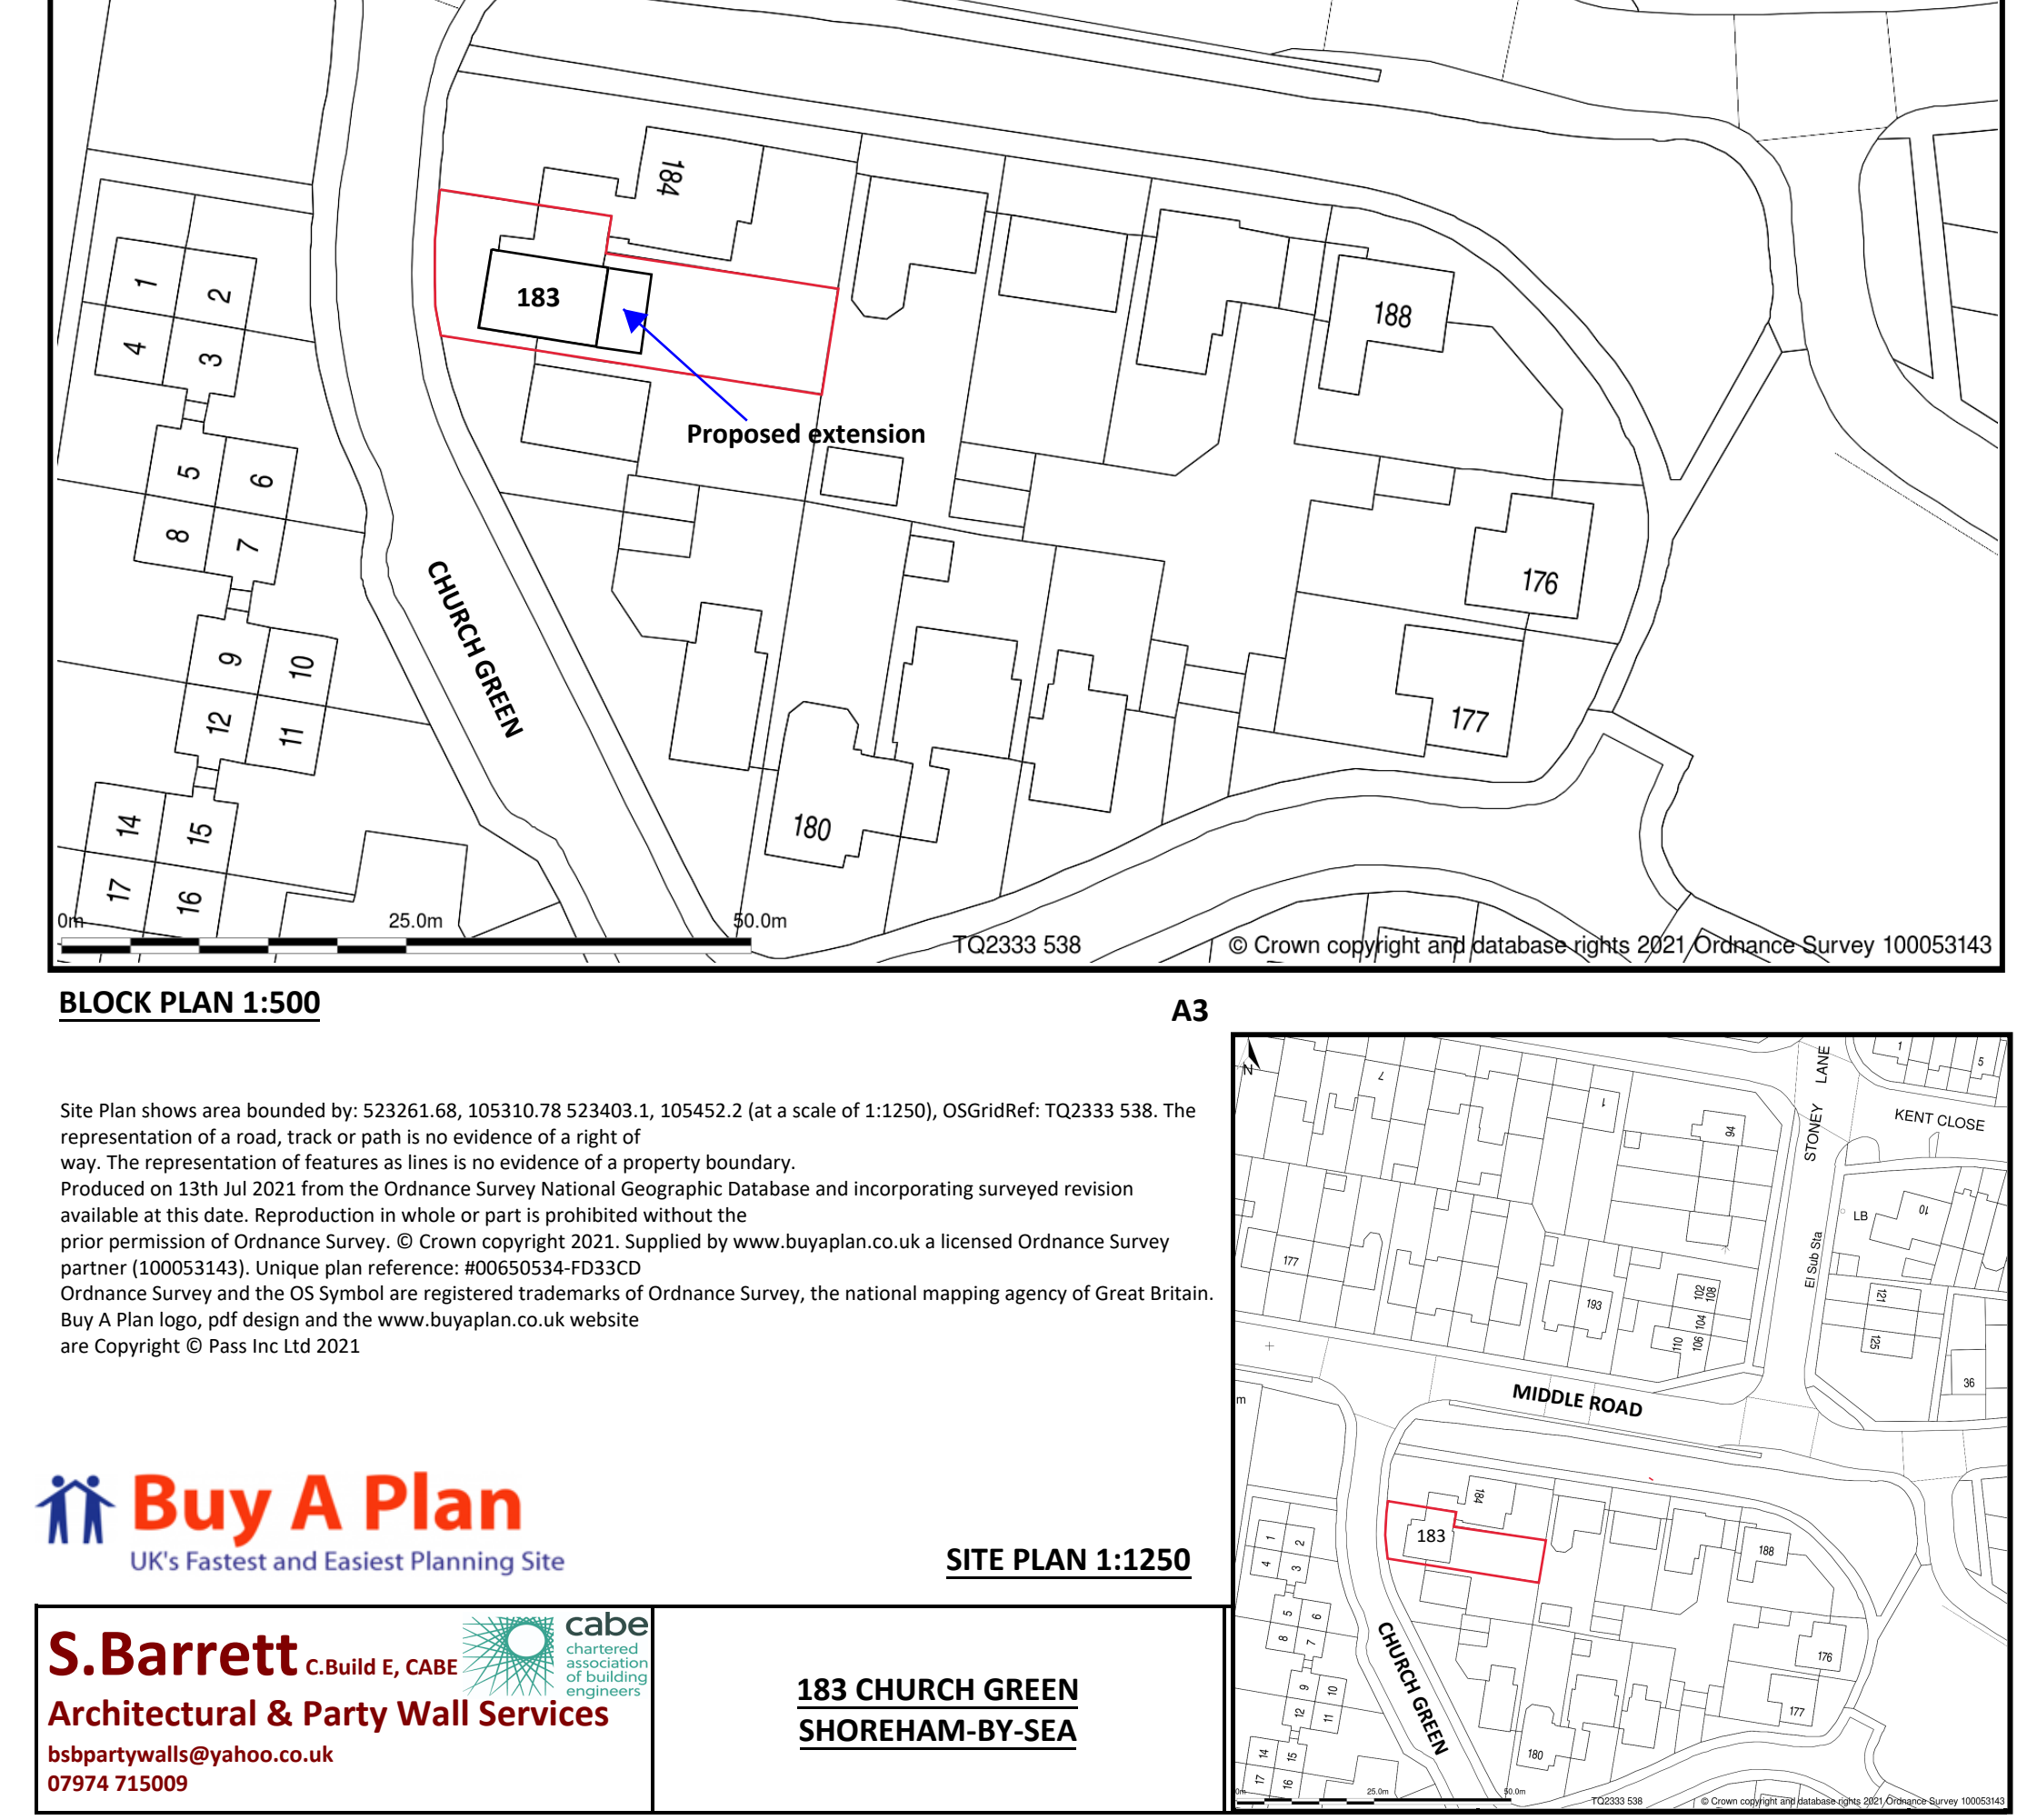

S.Barrett C.Build E, CABE
cabe chartered association of building engineers
Architectural & Party Wall Services
bsbpartywalls@yahoo.co.uk
07974 715009

183 CHURCH GREEN
SHOREHAM-BY-SEA