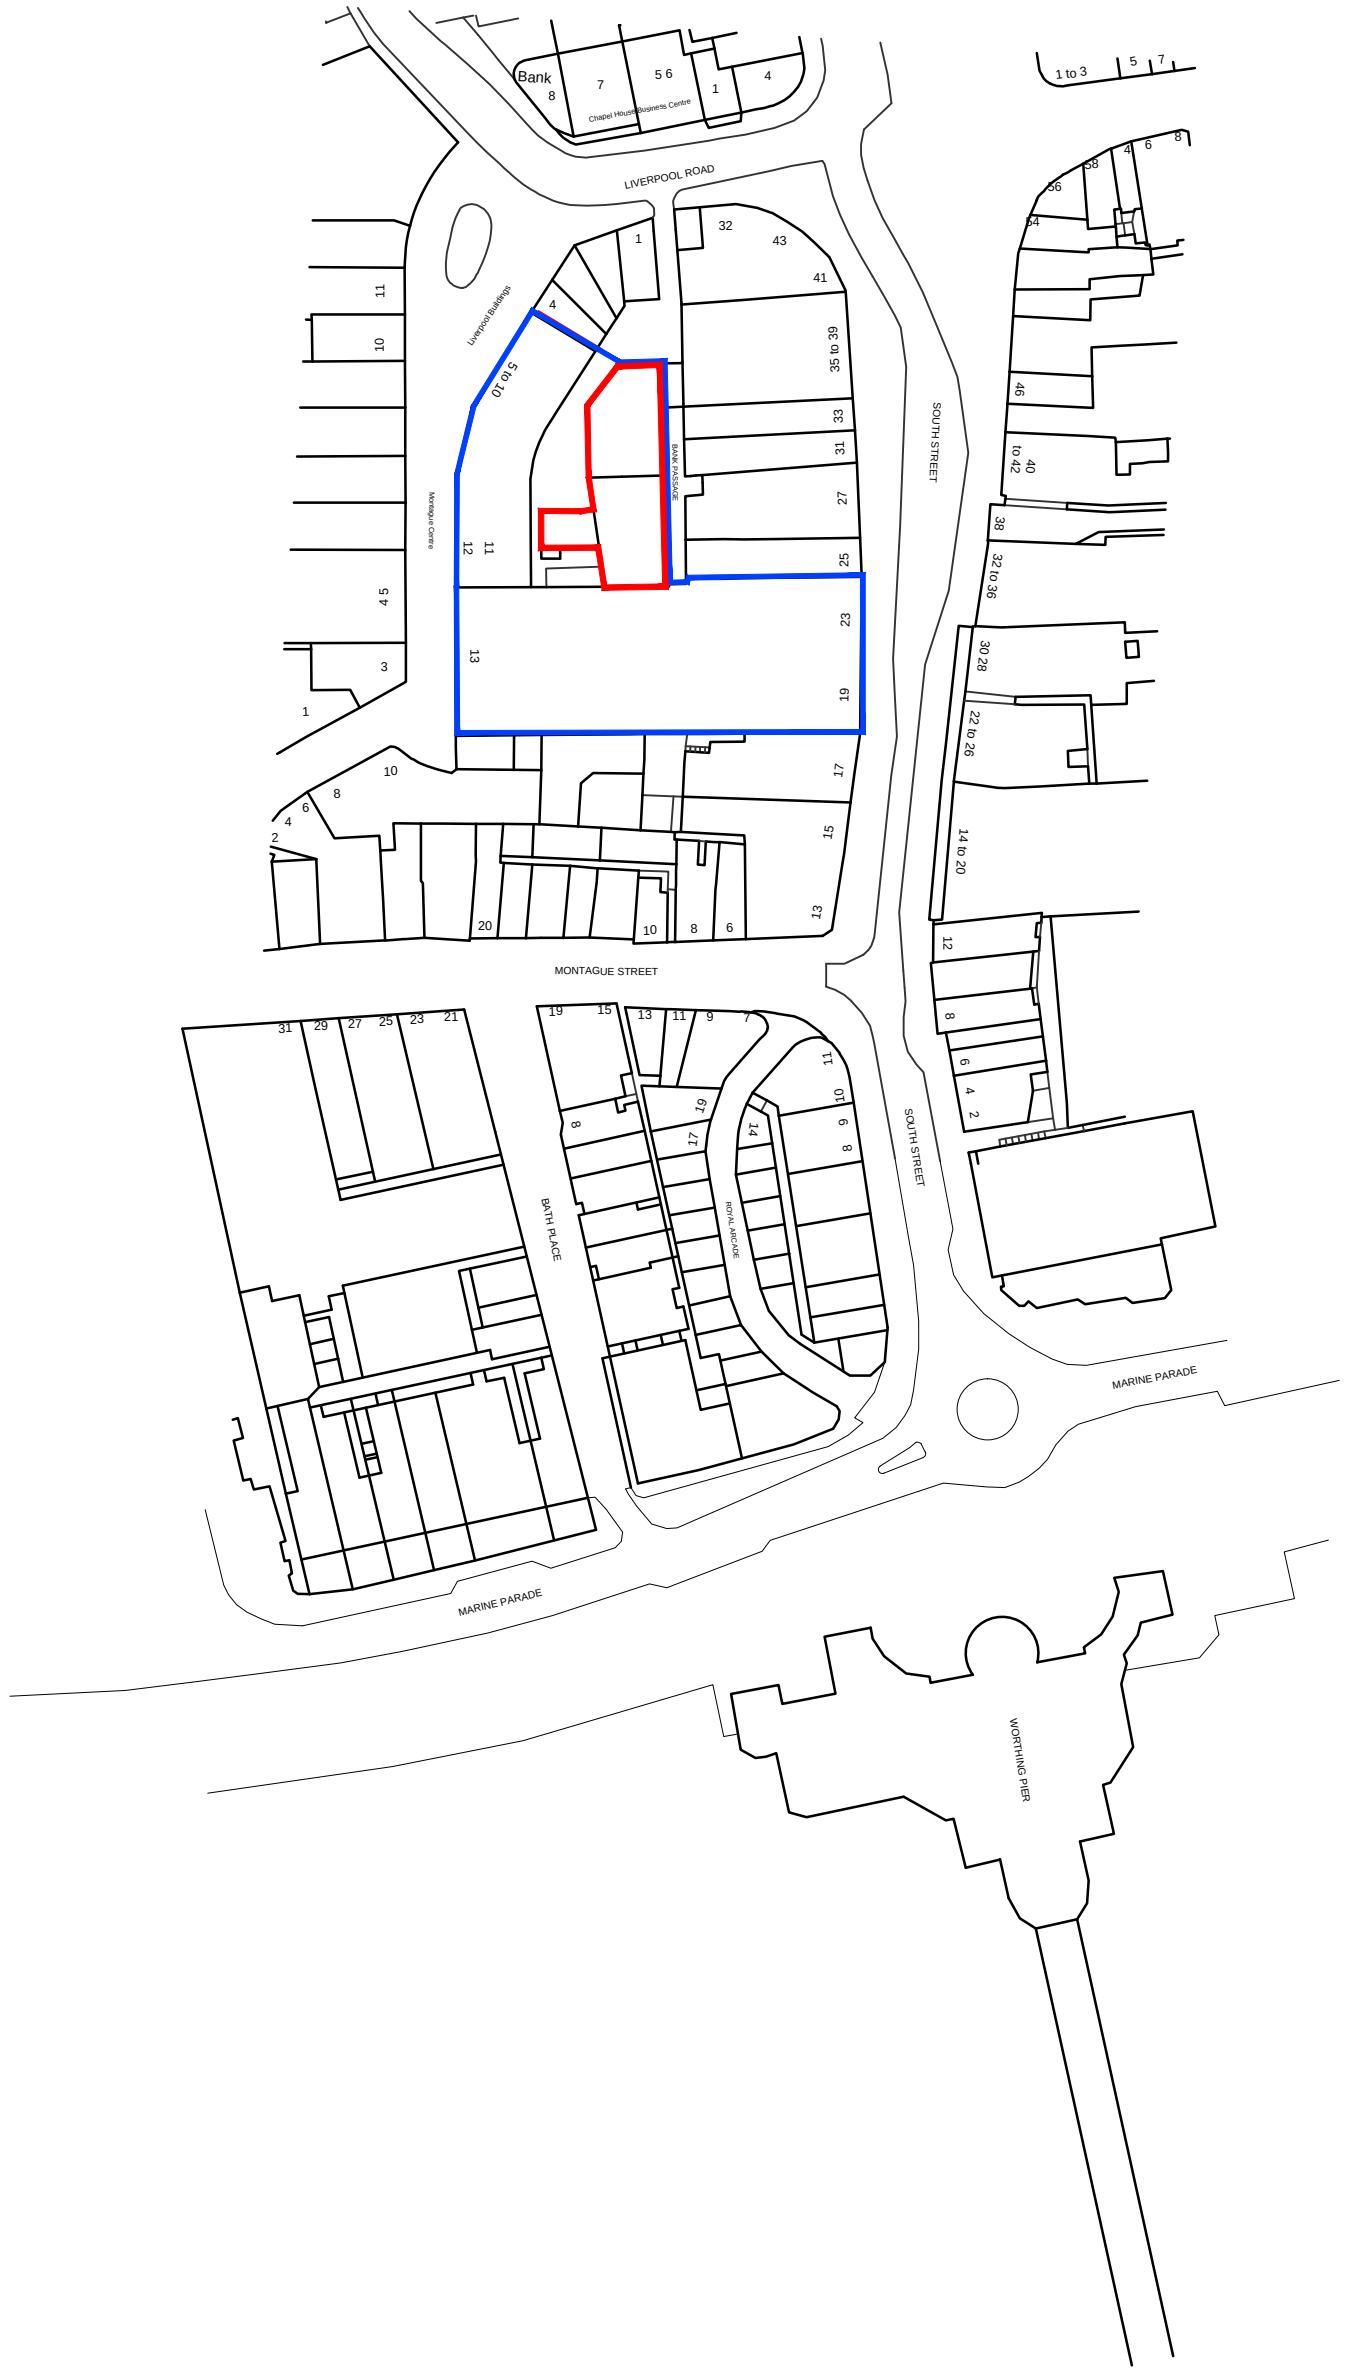


	Rev	Date	Amendment	Date	Project	Job Ref.	Job no.
	A	30.04.2020	Planning Application Issue	April 2020	Beales Worthing - Block 10	WOR	217
© 3W Architecture Limited. All rights reserved.				Scale @ A1 1:1250 / Checked	Title: Site Location Plan		
3W Architecture Limited registered in England.				Status: Planning Application	Drwg. no. 217(05) 001		Rev. A
Company no. 3132871 Registered Office The Pines Boars Head East Sussex				Architect: Thames Wharf Studios Rainville Road London W6 9HA tel. 020 7835 5552 fax. 020 7835 5525 email. mail@3W.org			