

**West Facing (front) Elevation**

1m 2m 3m 4m 5m 6m 7m 8m 9m 10m
1:100 Scale Bar

**South Facing (side) Elevation**

1m 2m 3m 4m 5m 6m 7m 8m 9m 10m
1:100 Scale Bar


**North Facing (side) Elevation**


1m 2m 3m 4m 5m 6m 7m 8m 9m 10m
1:100 Scale Bar

**East Facing (rear) Elevation**

1m 2m 3m 4m 5m 6m 7m 8m 9m 10m
1:100 Scale Bar

rear boundary fence to be raised as agreed with neighbouring property to east

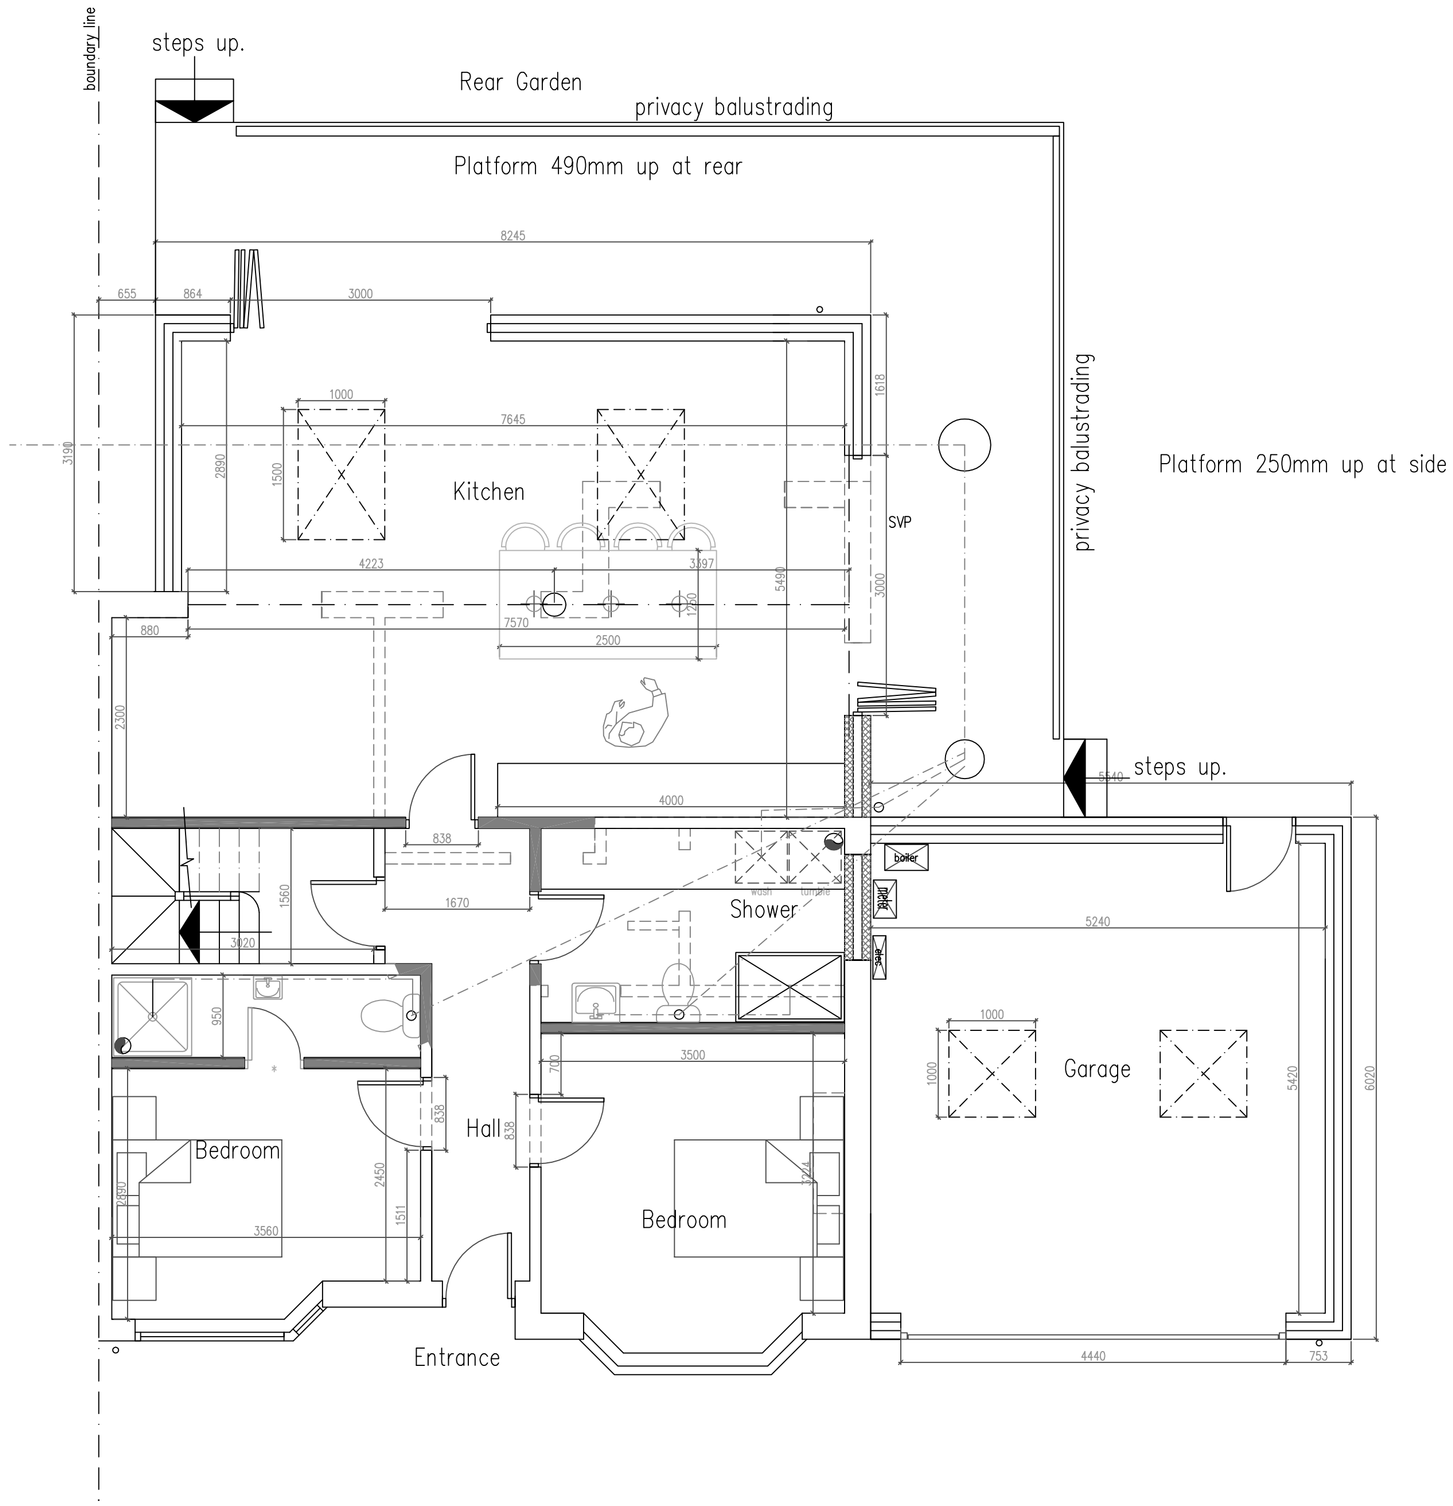

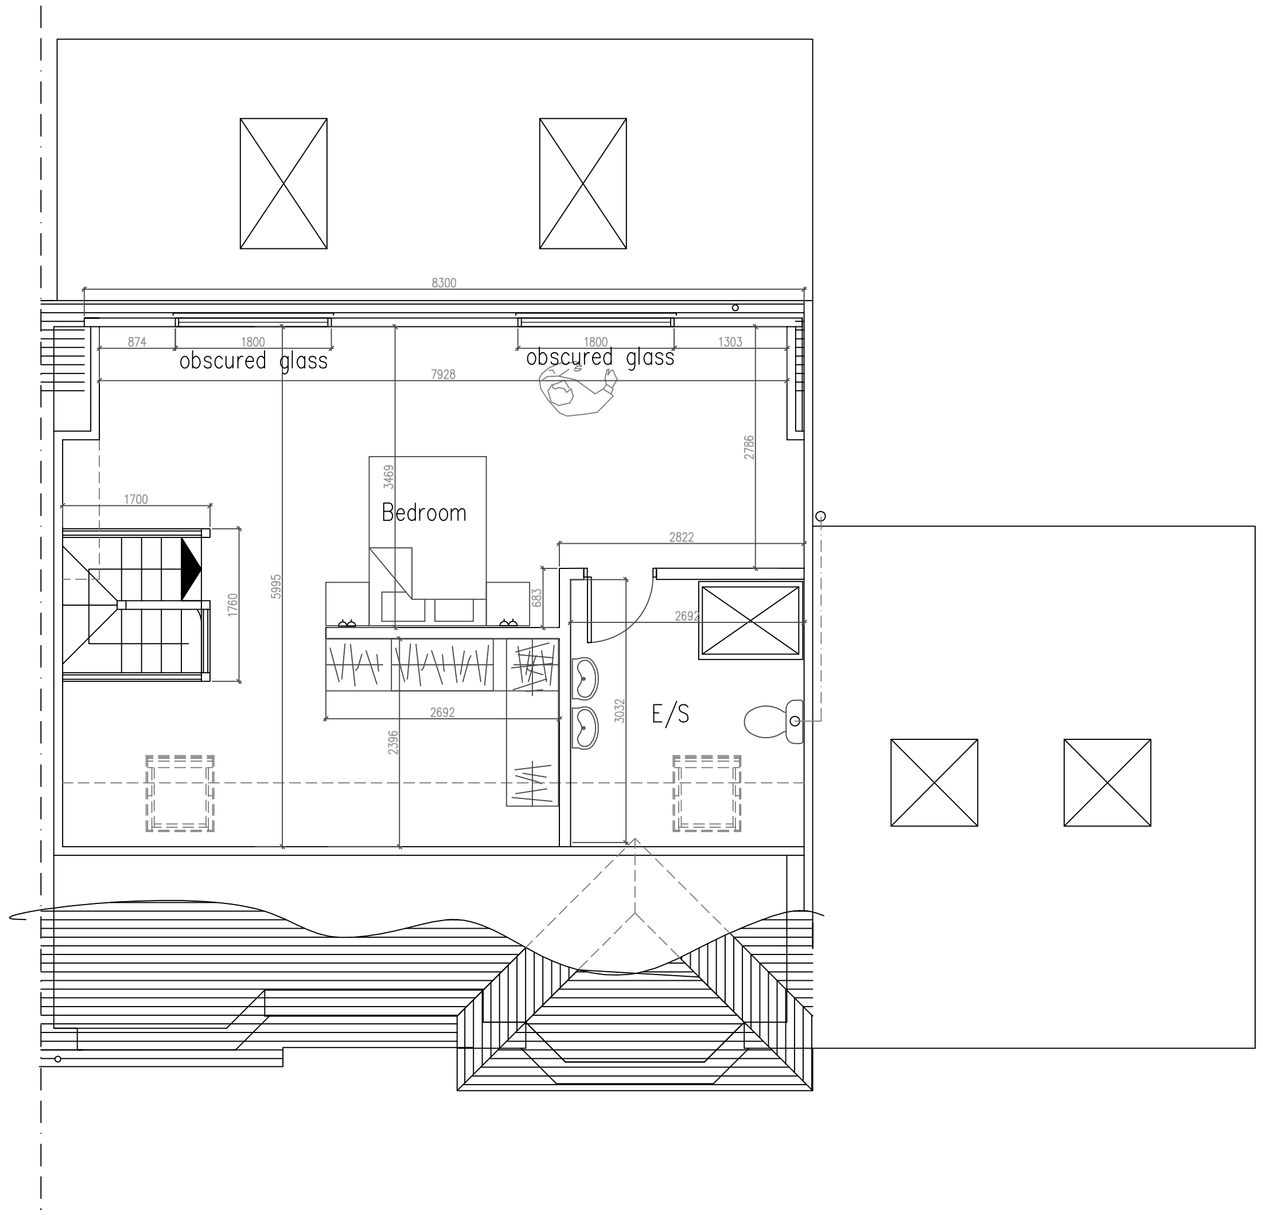
DO NOT SCALE FROM THIS DRAWING EXCEPT FOR PLANNING AS PHOTOCOPIES WILL BE SUBJECT TO DISTORTION
DRAWINGS TO BE READ IN CONJUCTION WITH ALL OTHER ARCHITECT'S & STRUCTURAL ENGINEER'S CONTRACT DRAWINGS & SPECIFICATIONS.
ANY DISCREPANCIES MUST BE BROUGHT TO THE ATTENTION OF THE ARCHITECT IMMEDIATELY.
THE CONTRACTOR MUST VERIFY ALL DIMENSIONS BY SITE MEASUREMENT BEFORE ORDERING MATERIALS OR MANUFACTURING COMPONENTS.
SUBSTITUTE MATERIALS & PRODUCTS TO THOSE NAMED WILL BE ACCEPTABLE IF PROVEN TO BE OF EQUAL OR HIGHER PERFORMANCE AND NOT IN CONFLICT WITH OTHER ELEMENTS.

**Ground Floor Plan**

1:50 Scale Bar
1m 2m 3m 4m 5m 6m 7m 8m 9m 10m

**First Floor Plan**

1:50 Scale Bar
1m 2m 3m 4m 5m 6m 7m 8m 9m 10m

Project:

Proposed
rear extension and side garage
& Internal Alterations At:
22 Upper Bounstone Lane
Lancing
West Sussex

Drawing title:

Plans & Elevations As Proposed

Mr Rob Cook

Scale: 1:50 1:100

Paper size: A1

Date: 3.4.2019

Drawn:

Drg. No. 06

Rev'n E

Note: All dimensions to be checked on site.