

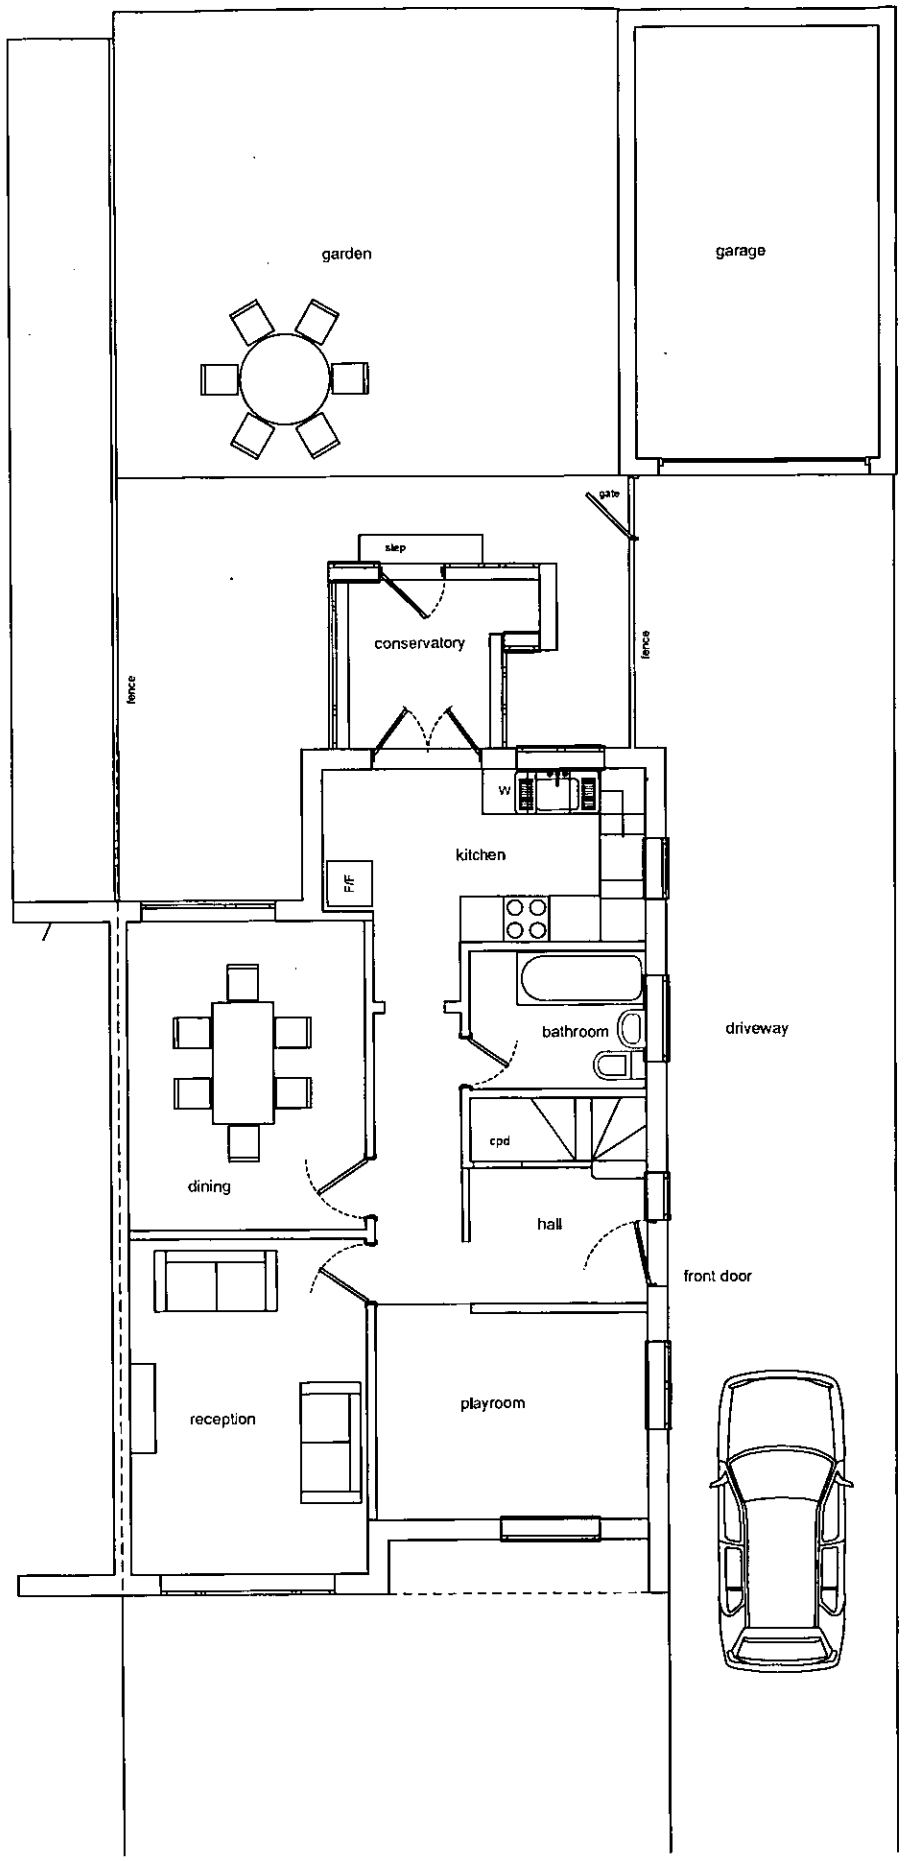


EXISTING GROUND FLOOR

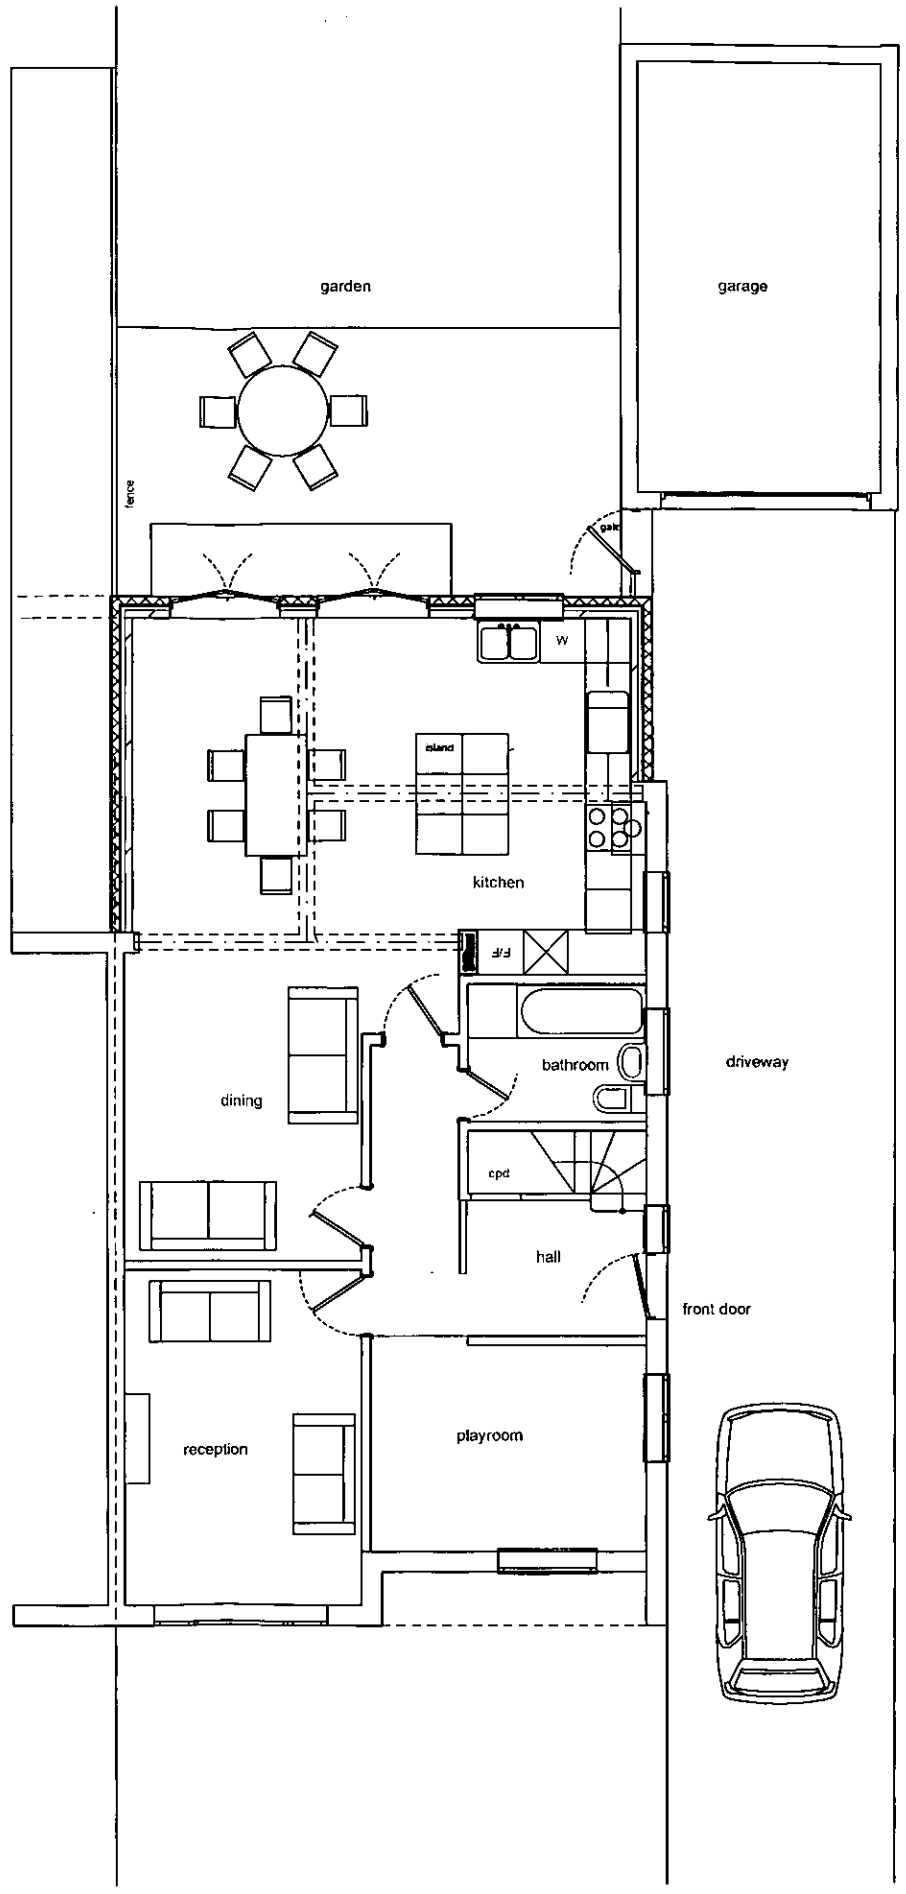

PROPOSED GROUND FL

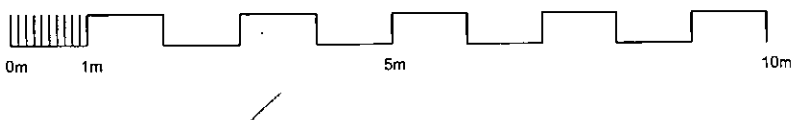

ADUR & WORTHING
PLANNING SERVICES

PLAN	AWDM/0106/15
DATE VALID	30 JAN 2015

2 HAMMY CLOSE
SHOREHAM BN43 6BL

REAR EXTENSION

Existing and Proposed
Ground Floor Plans

OP owen powell architects
82 Gloucester Rd Brighton BN1 4AP
01273 69 66 55 op@owen-powell.com

Dec 2014	1:100@ A3	1425/10