ADUR & WORTHING
PLANNING SERVICES

PLAN	AWDM/ 0446/19
DATE VALID	- 3 MAY 2019

Proposed

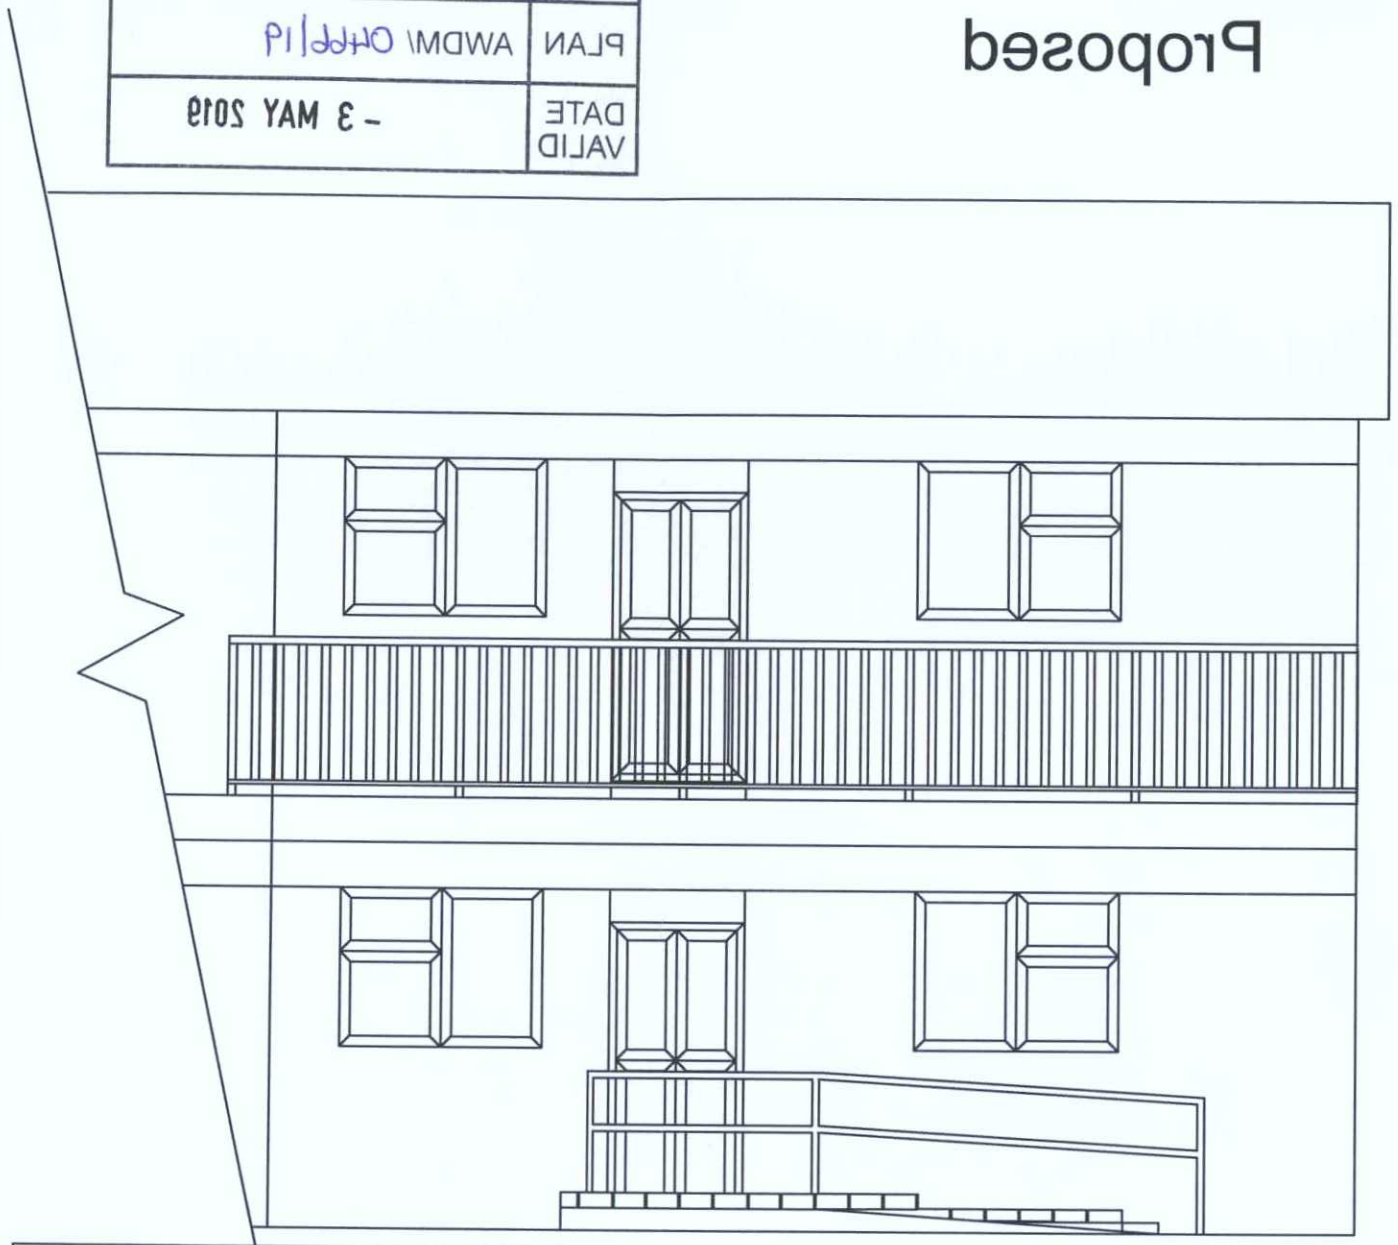

Existing

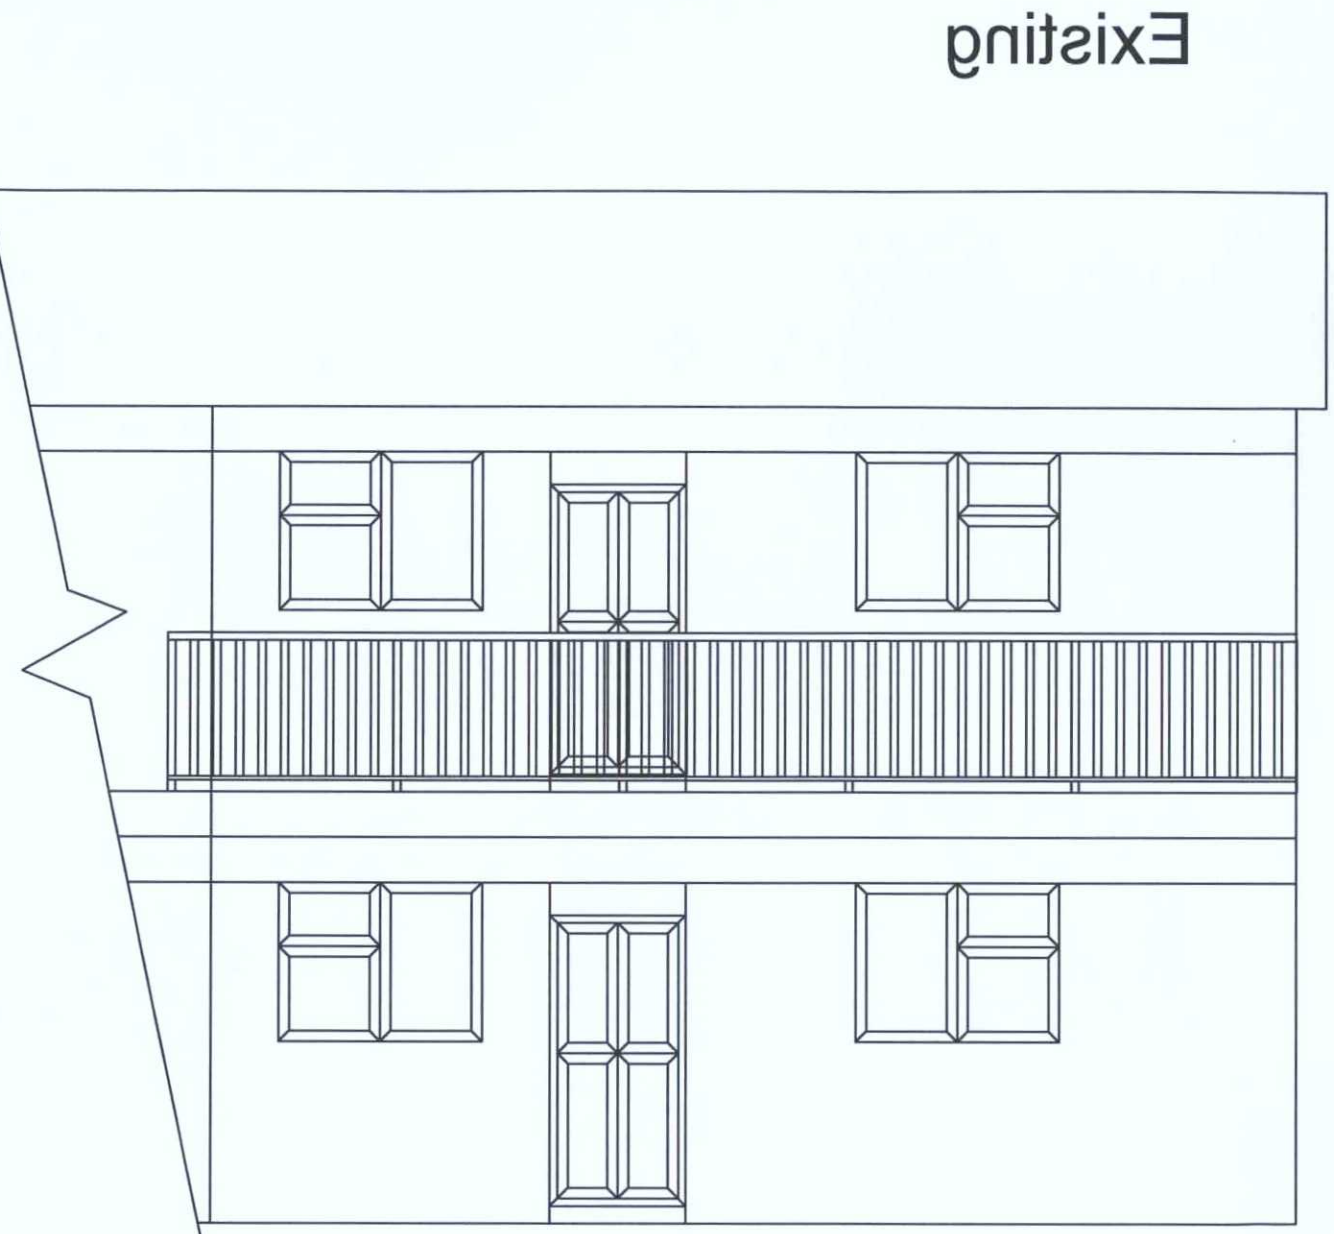

South West

N

Mrs Julie Murrell
8 Shadwells Court
Shadwells Road
Lancing
BN15 9ER

Platform and ramp

Scale: 1:50
Date: April 2019
Drawn: Stephanie McCarthy

008/SHA

/02

ADUR & WORTHING HOME IMPROVEMENT ASSISTANCE
ADUR & WORTHING COUNCILS
PORTLAND HOUSE
RICHMOND ROAD
WORTHING
BN11 1HS

0 50 100