Wayne Gander MCIAT
Architectural Technologist
98 Durrington Lane
Worthing
West Sussex BN13 2RQ
Tel. 01903 694817

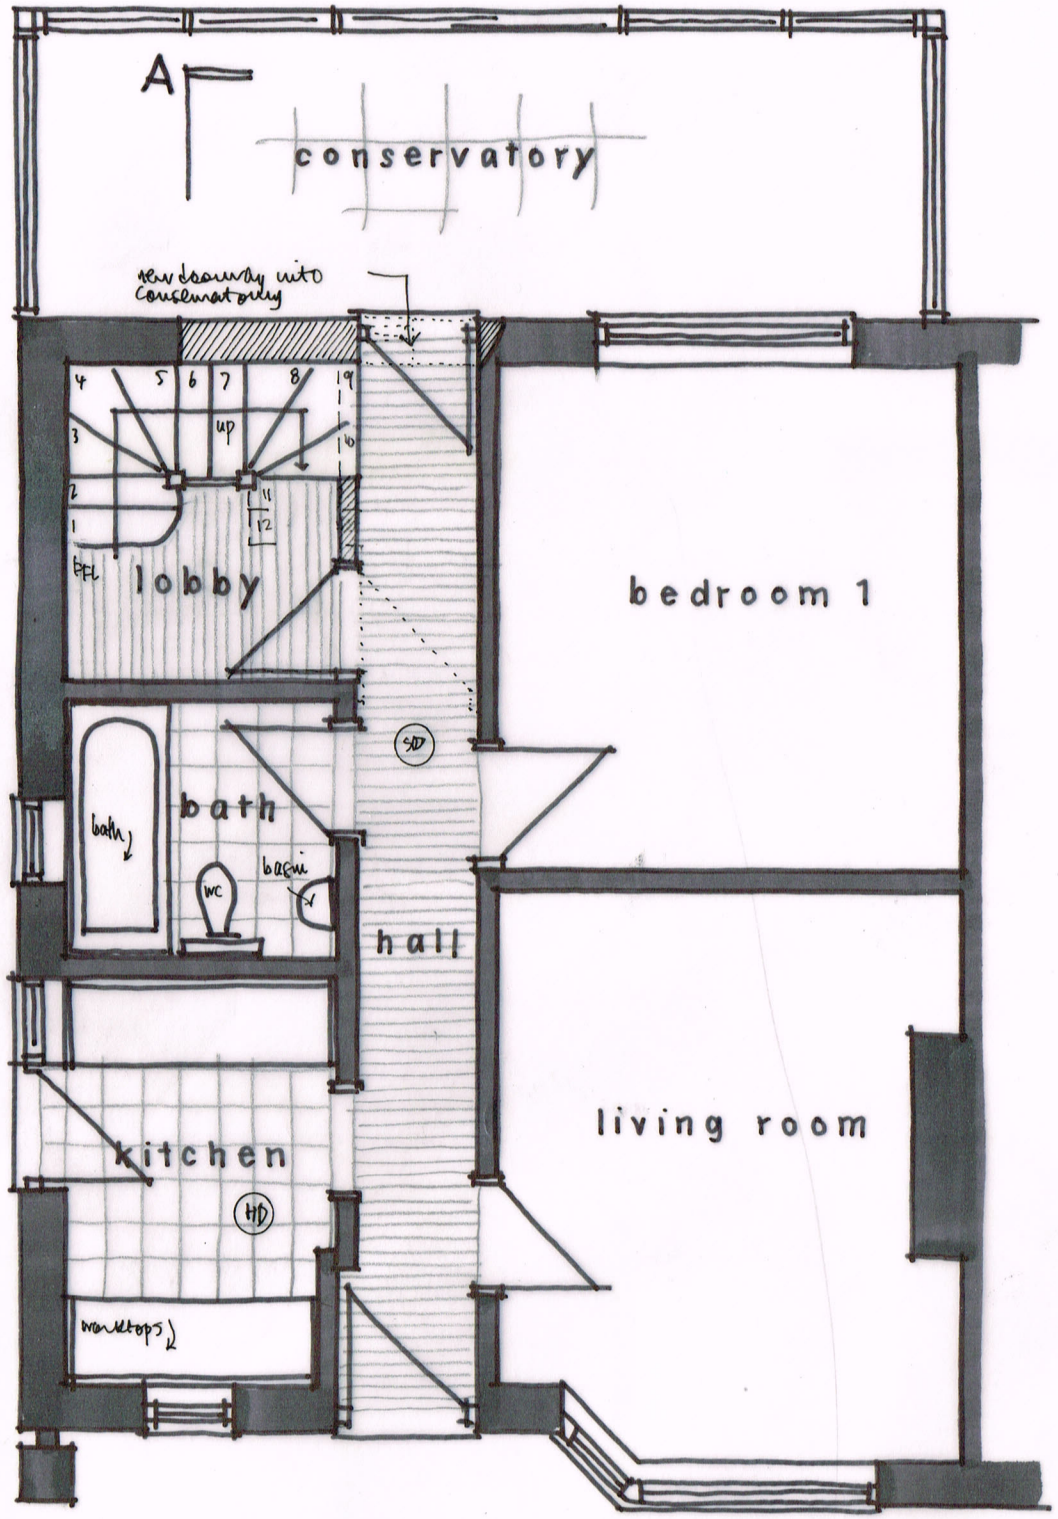

GROUND FLOOR PLAN 1:50 @ A3

0 1 2 3 4 5m
metres

A

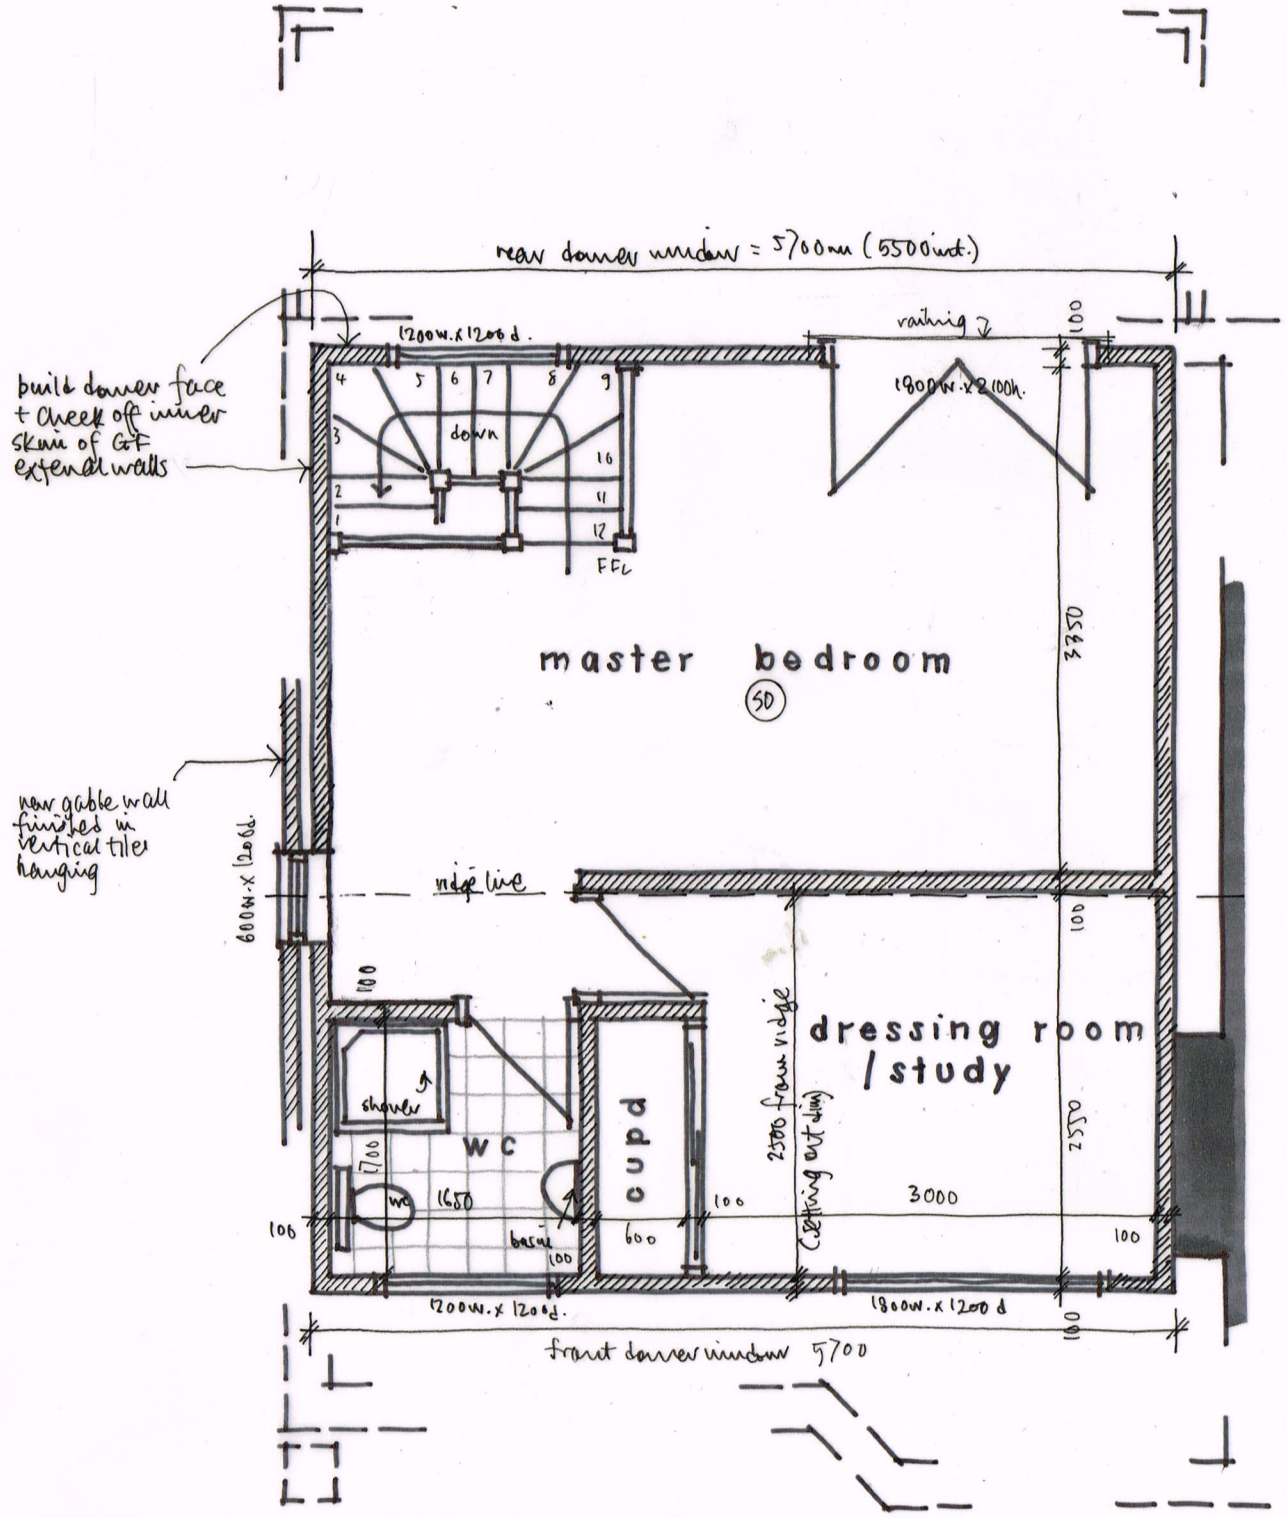

1st FLOOR PLAN

Revisions A- designs updated 3/7/18

143 WEST WAY, LANCING
Proposals 02 A

May 2018