PROPOSED ELEVATIONS 1:100@ A3

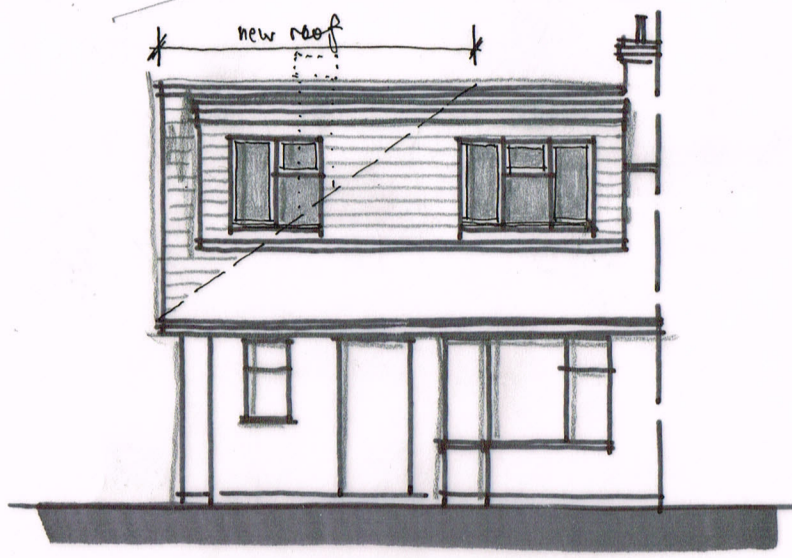

FRONT

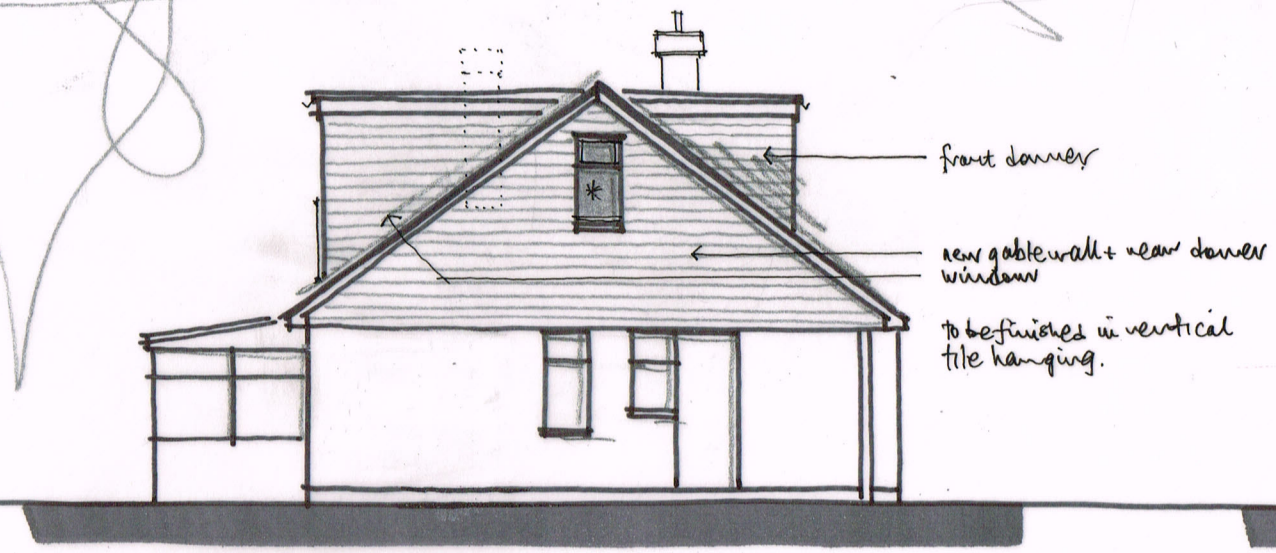

SIDE (e)



REAR

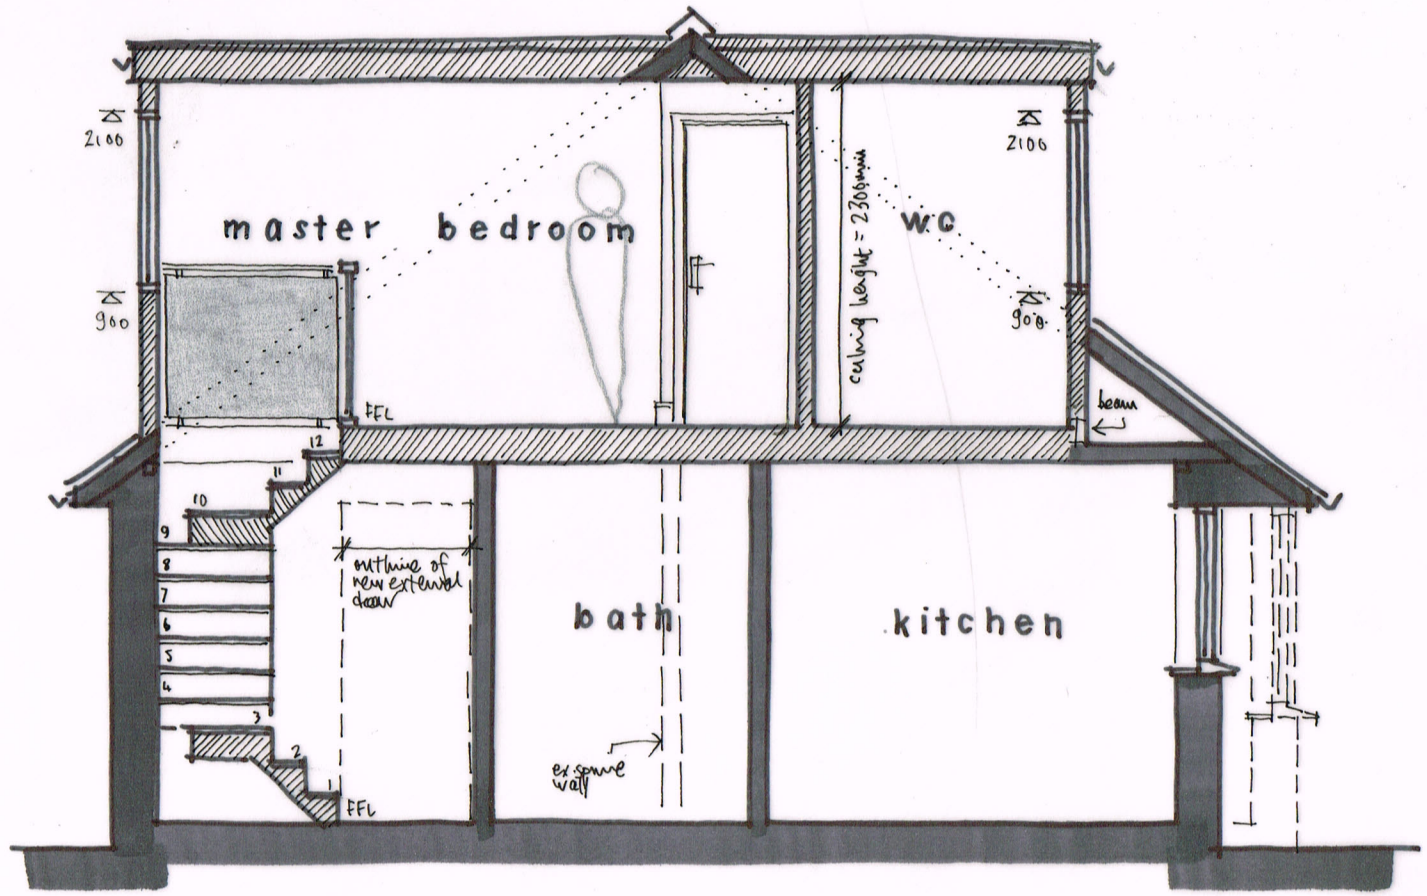

SECTION A-A 1:50

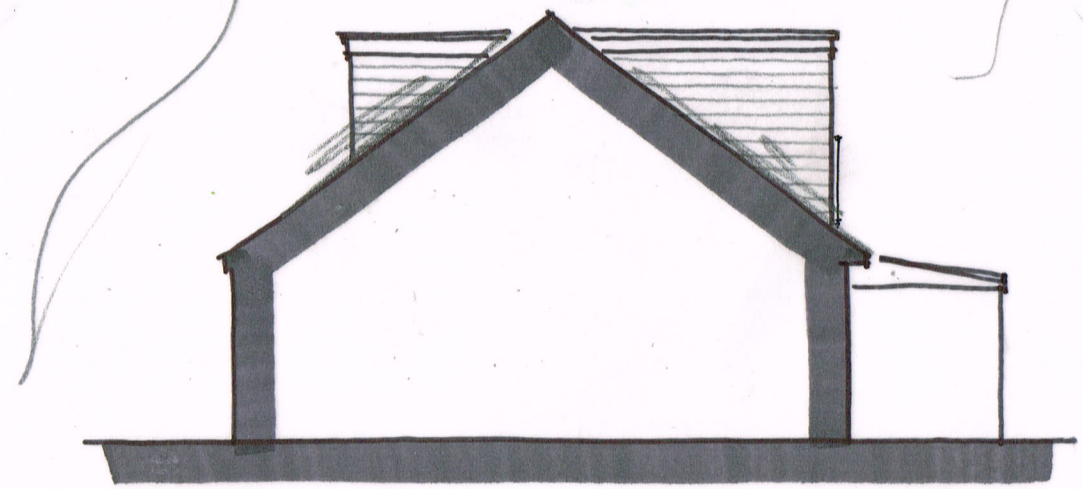

SIDE (w)

0 1 2 3 4 5m
metres

Wayne Gander MCIAT
Architectural Technologist
98 Durrington Lane
Worthing
West Sussex BN13 2RQ
Tel. 01903 694817

Revisions A - designs updated 3/7/18

143 WEST WAY, LANCING

Proposals 03 A

May 2018