
18 SHIRLEY DRIVE.

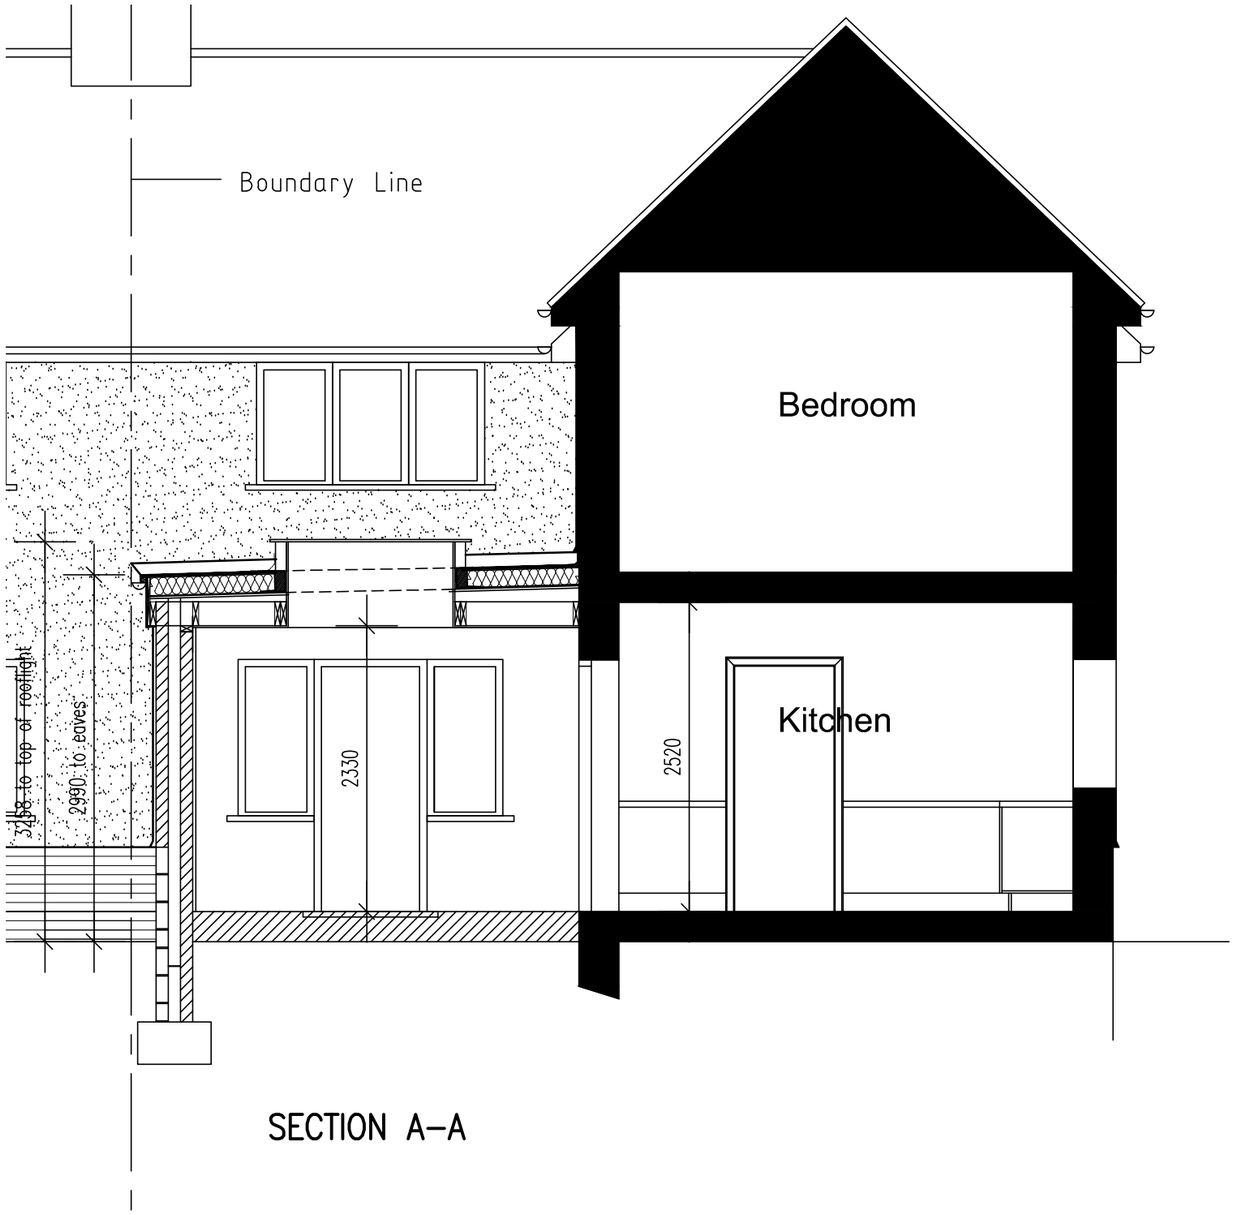

SECTION A–A

SECTION

Preliminary Construction Section

© Copyright Crescent Designs (Sussex) Ltd

client MR & MRS P BASHFORD project EXTENSION date JUNE 2022 drg no 2021–05 scale 1:50 @ A3

SUBJECT TO DETAILED SURVEY OF SITE & REQUIREMENTS OF LOCAL AUTHORITY PLANNING & HIGHWAY DEPARTMENTS

crescent designs
architecture
columbia house, columbia drive, worthing, west sussex,
bn13 3hd tel uk 0845 009 2223 fax 01903 691204
we.r@crescent-designs.co.uk