



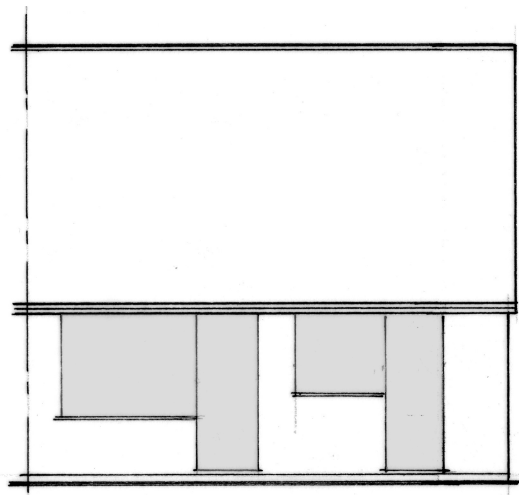


Existing Rear Elevation 1:100

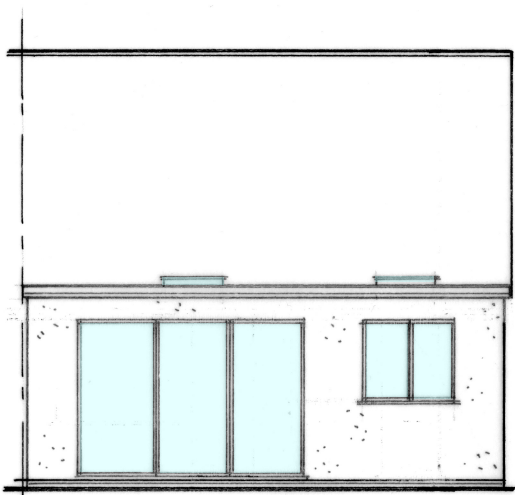


Proposed Rear Elevation 1:100


Prior Approval Plans Only

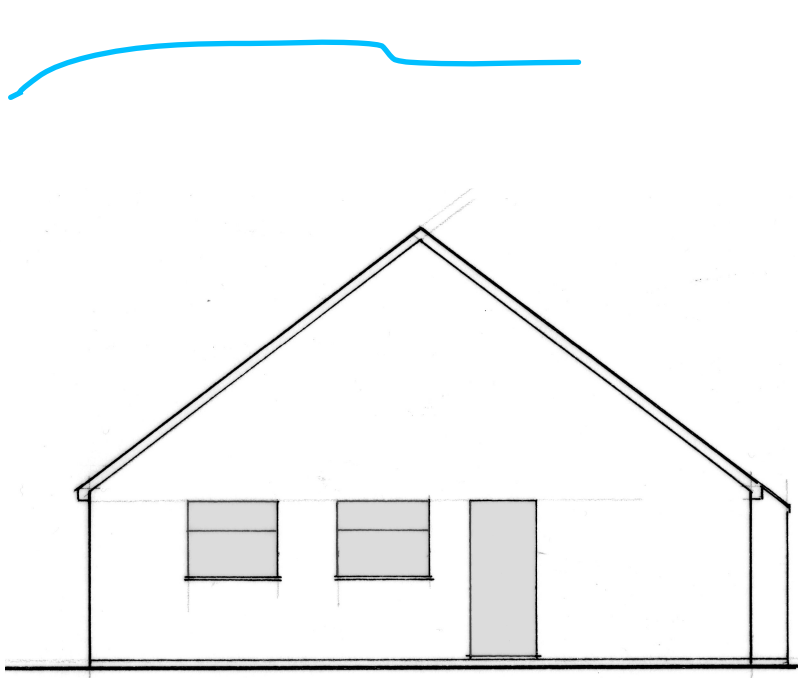

Existing Side Elevation 1:100

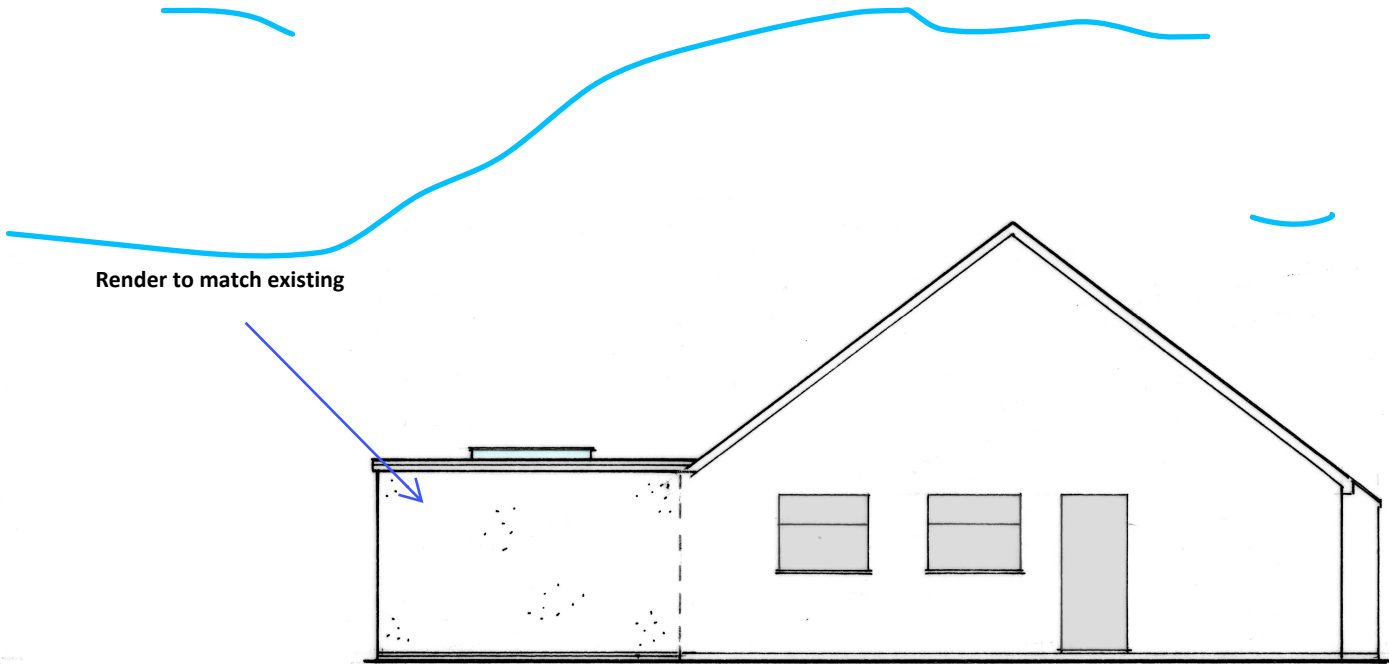

Proposed Side Elevation

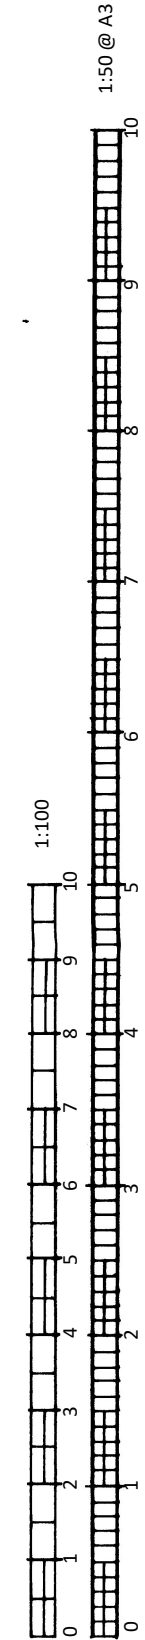

|   |  |                                                                                         |  |
|---|--|-----------------------------------------------------------------------------------------|--|
| CLIENT: Mr Johnson                                                                                     |  | A3                                                                                      |  |
| DATE: 10.03.2026                                                                                       |  | DRWG No: BSB/26233/P3                                                                   |  |
| Rear Extension                                                                                         |  | 3 Ambleside Road,<br>Sompting                                                           |  |
| BSB S.Barrett Architectural, Structural & Party Wall Services<br>stevebsbltd@yahoo.com<br>07974 715009 |  | CBuildE chartered building engineer<br>cabe chartered association of building engineers |  |