



VISUAL SCALE 1:100 @ A2

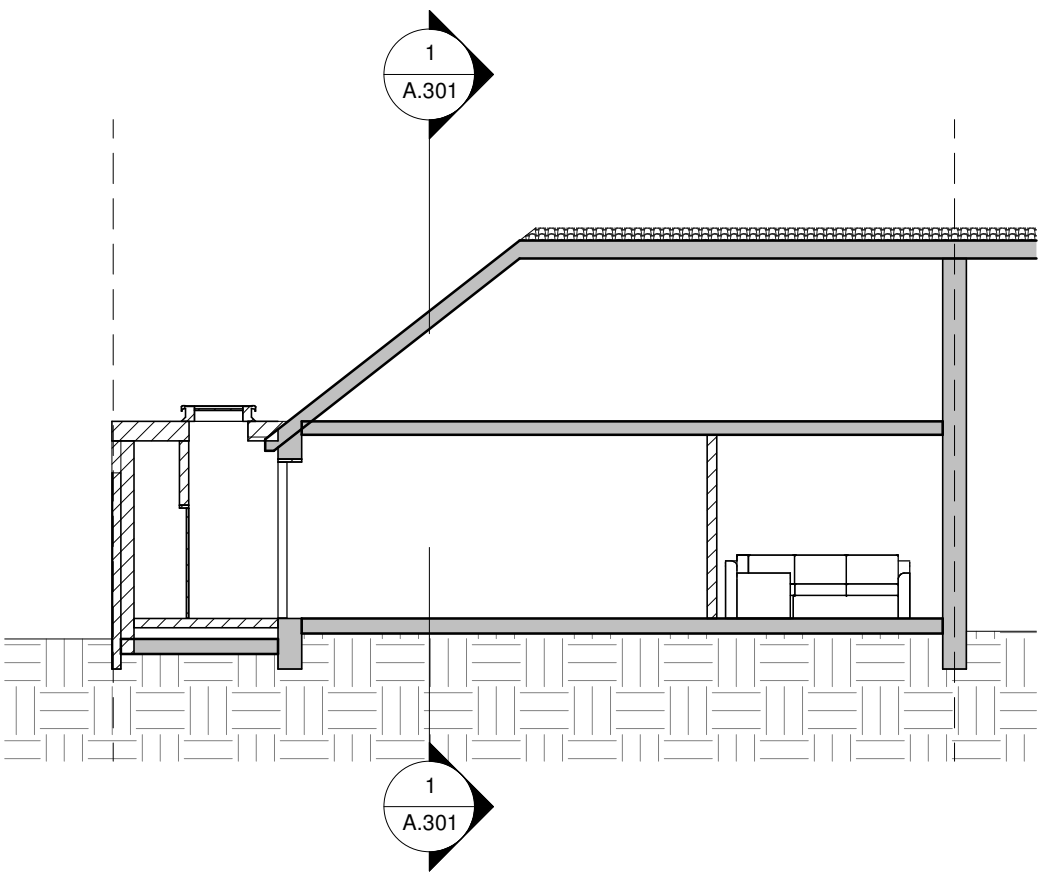

2 SECTION B
1 : 100

Rev	Description	Date

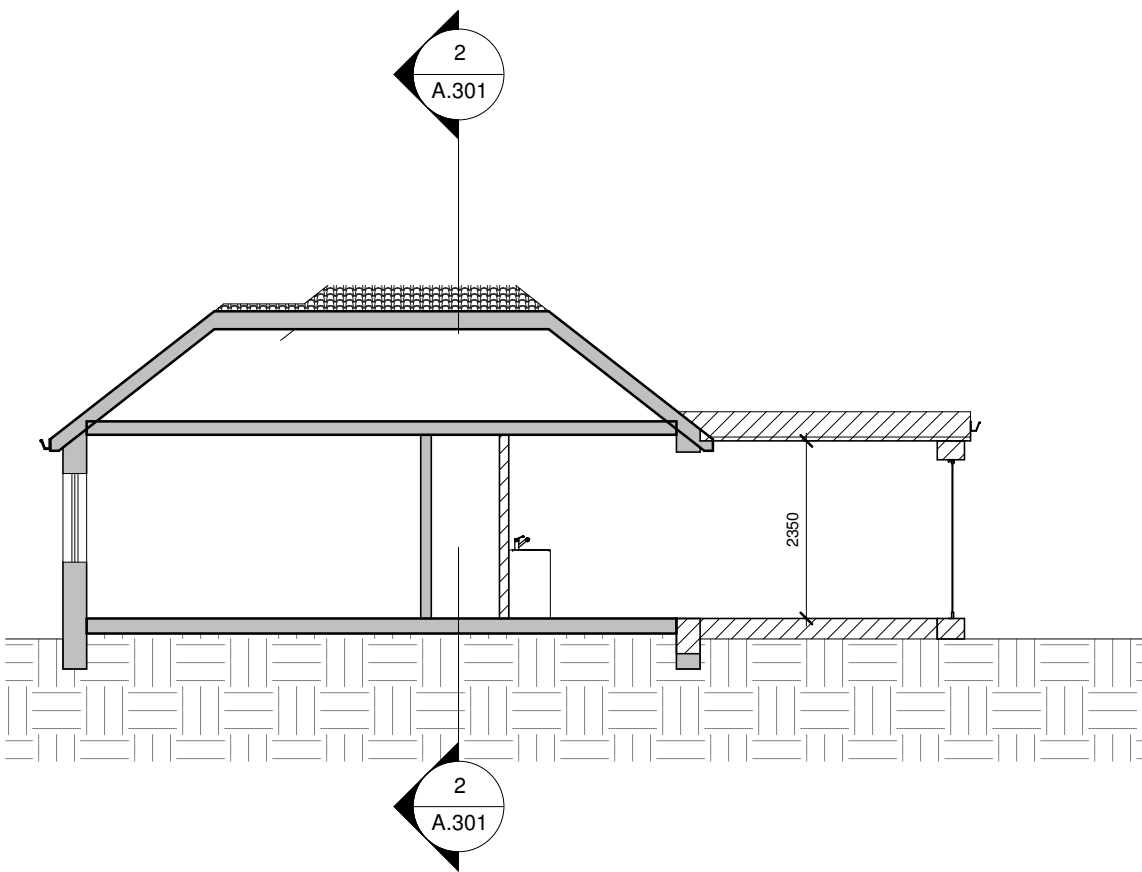

4 Union Place | Worthing | BN11 1LG
info@kronadesign.co.uk
kronadesign.co.uk
01903 256150

PROJECT

Rear & Side
Extension

ADDRESS

26 Burnham Road
Worthing
West Sussex

TITLE

Proposed Sections

CLIENT

Kemal Akdag

DRAWN JLB	STATUS Design	DATE 17/07/25
SCALE (@ A2) 1 : 100	PROJECT NUMBER KD.1792	
DRAWING NUMBER A.301		REV A