


T.P. OFFICE COPY
5 5.11
WE 11 0176/adj
REVISED DRAWING

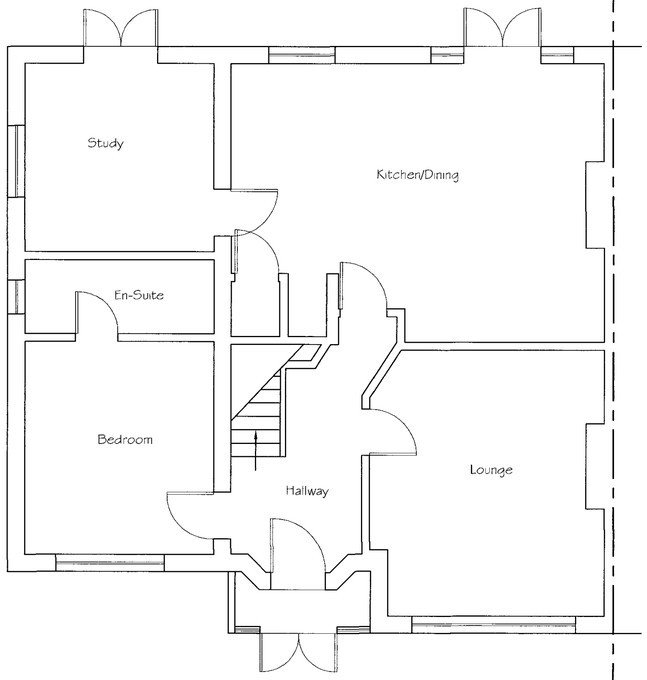


Existing Ground Floor Plan

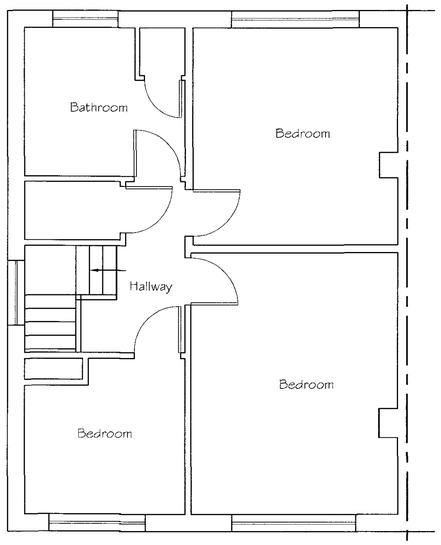


Existing First Floor Plan

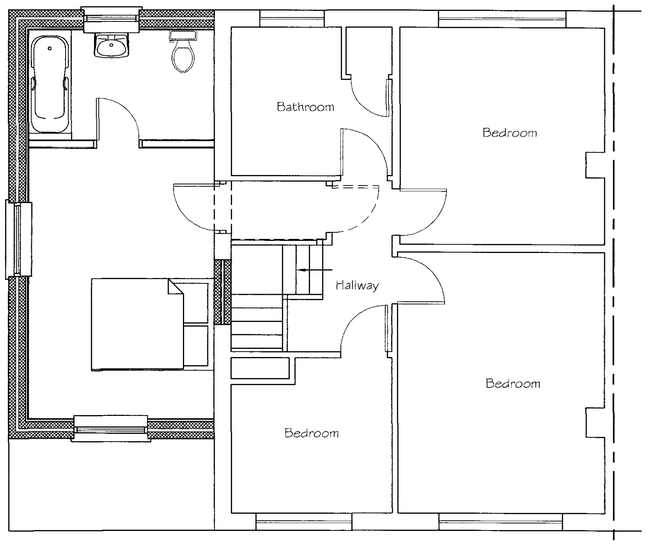


Proposed First Floor Plan

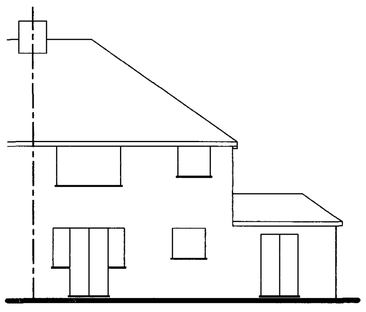


Existing Rear Elevation

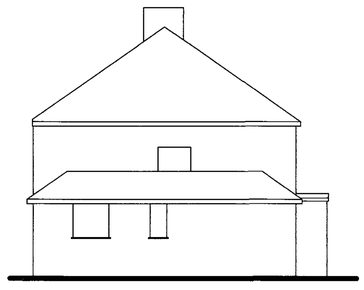


Existing Side Elevation

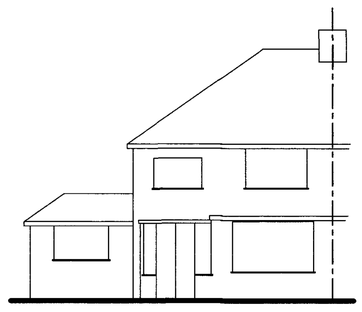


Existing Front Elevation

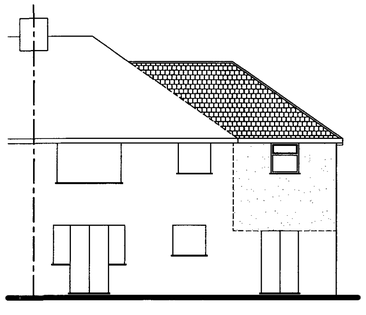


Proposed Rear Elevation

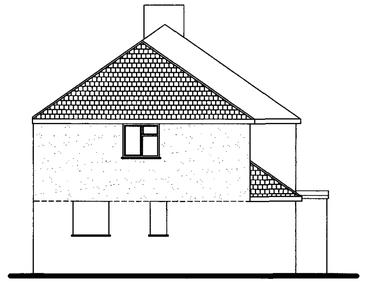

Proposed Side Elevation

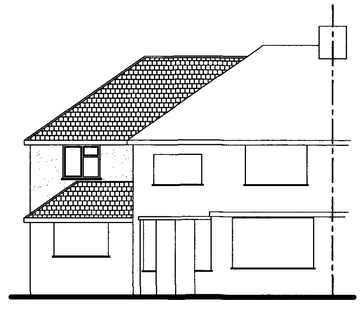

Existing Front Elevation

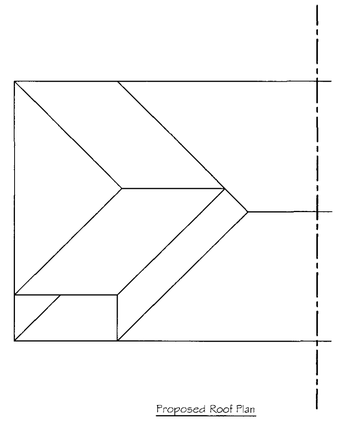

Proposed Roof Plan

Tony Rogers
Building Consultant
Address: 40 Dawn Crescent, Upper Beeding, West Sussex, BN44 3WH
Telephone: 01903 815225

Rev.	Date:	Revision Description:
A	April 2011	Plans amended to planning Officers request

Client: Mr & Mrs S Hoare

Address: 1 Garrick Road
Worthing
West Sussex
BN14 8BE

Project: Proposed First Flooe Extension

Scale: 1:50 1:100

Date: February 2011

Drawing No: 11/643/01

Drawn By: AWR

Revision: A