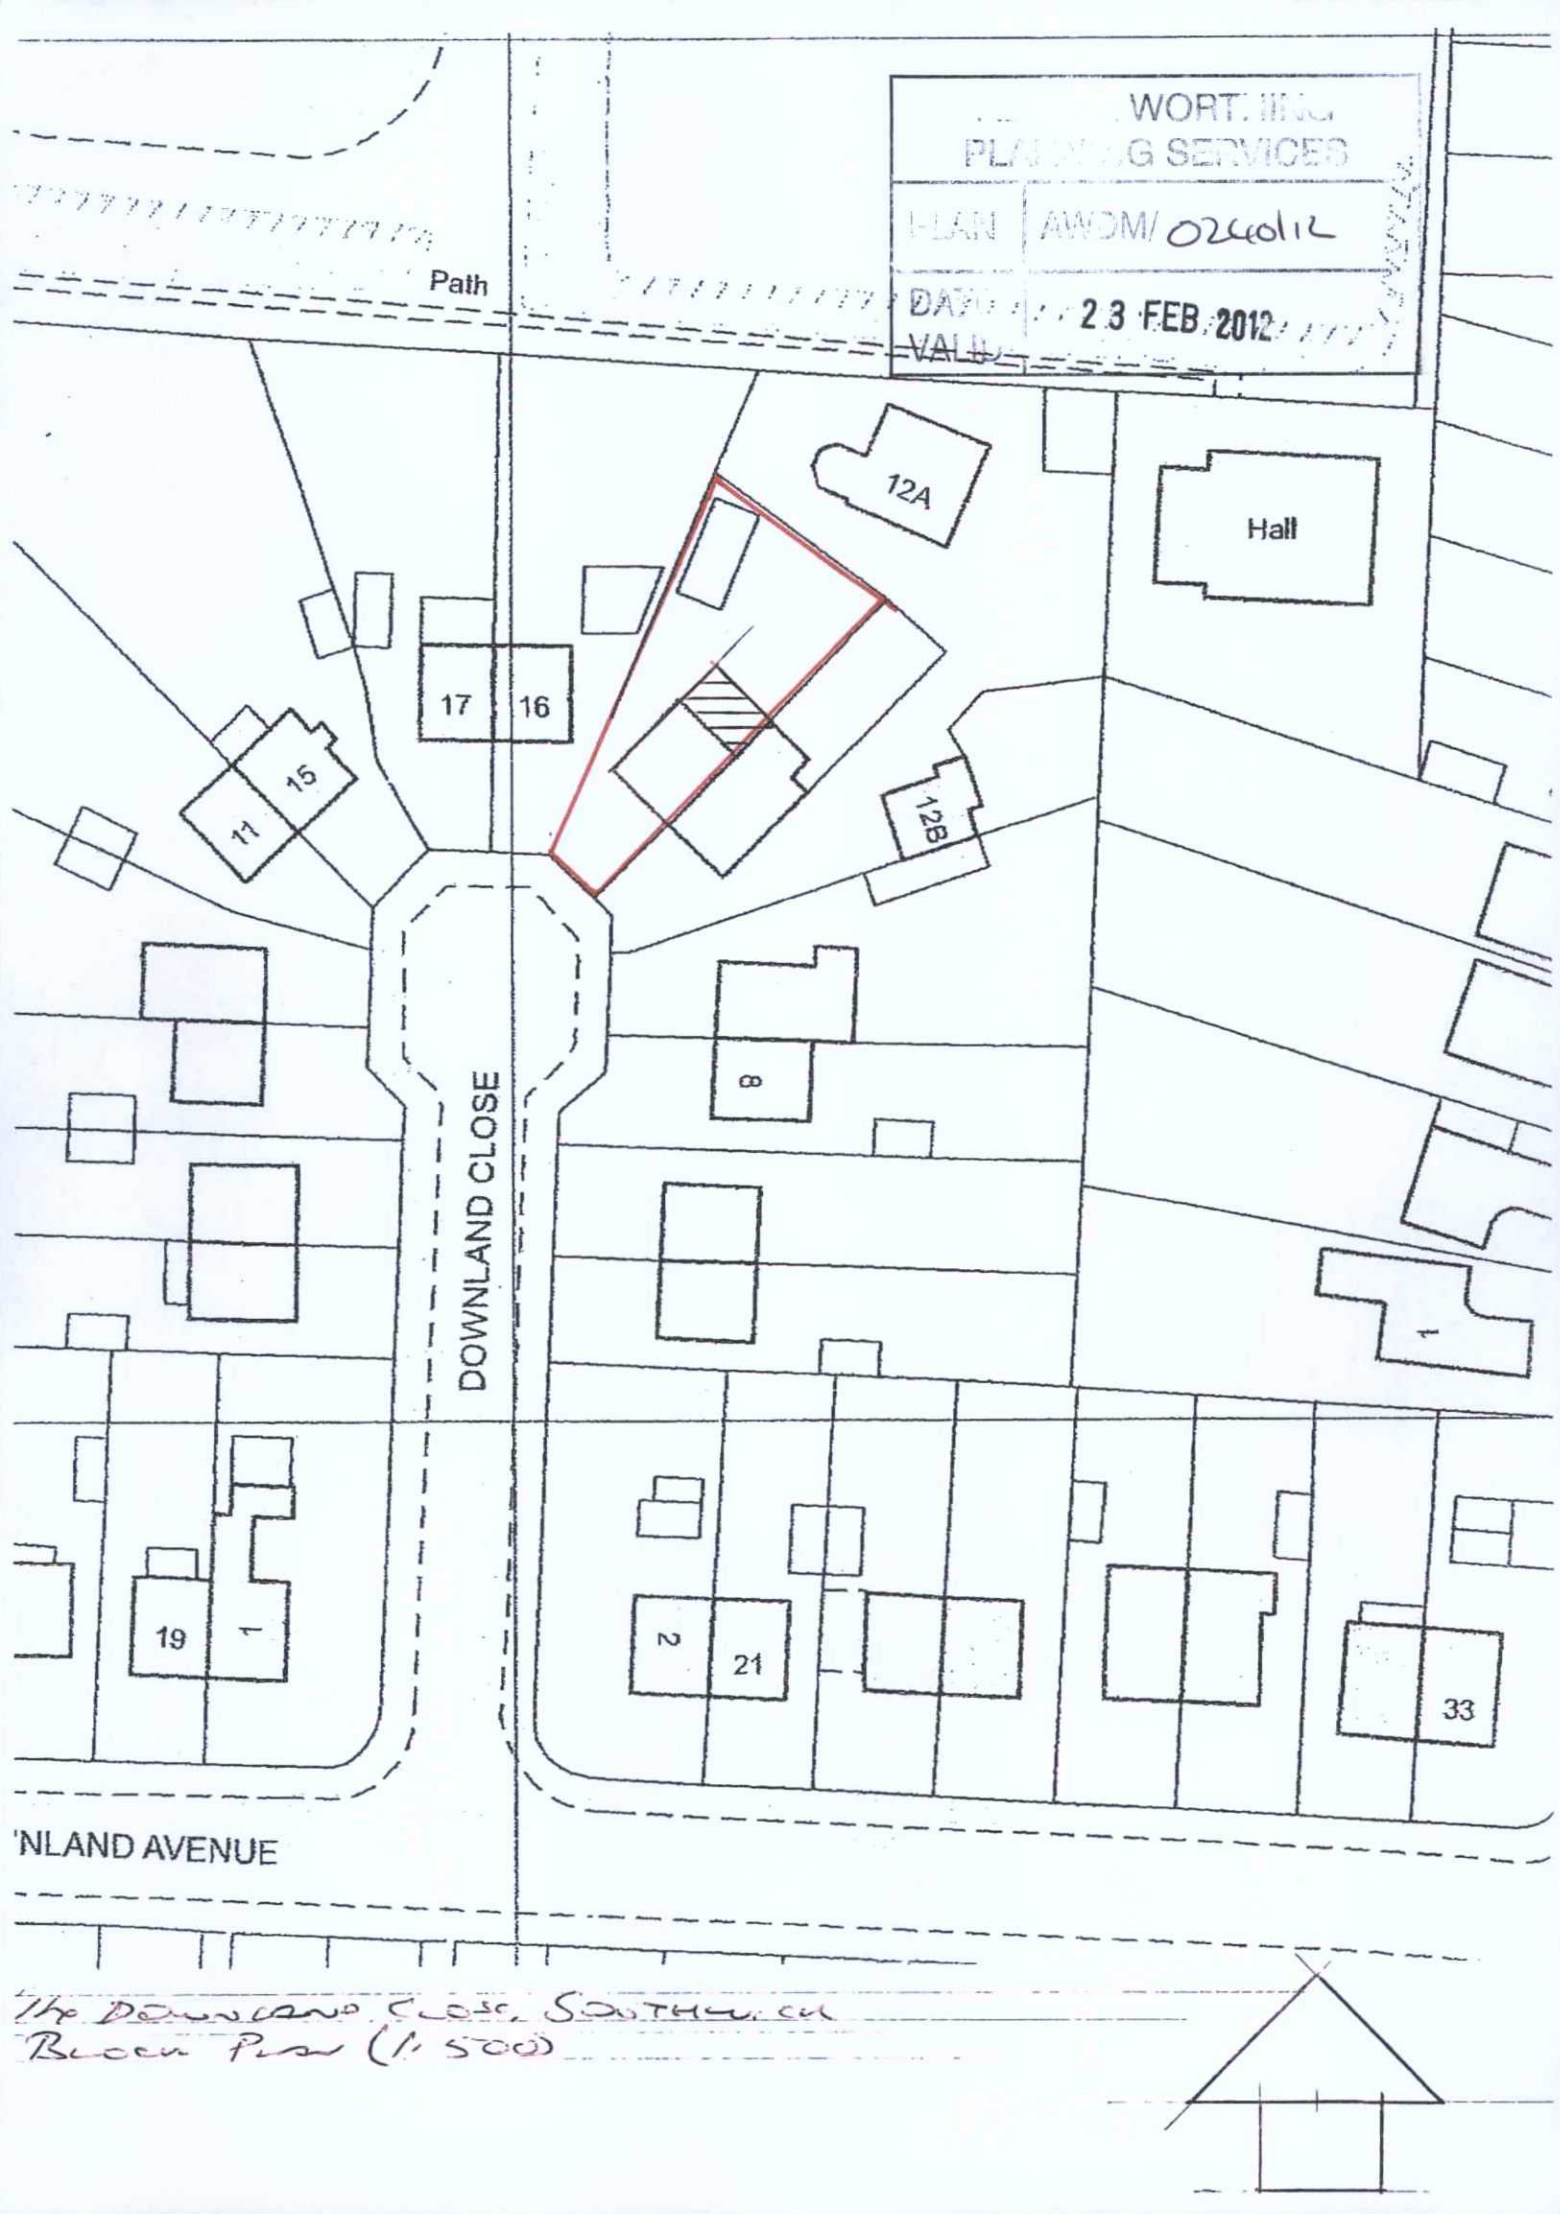


The Downland Close, Southwick
Block Plan (1:500)