

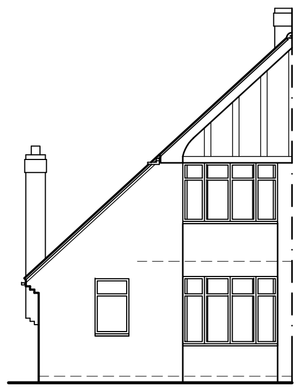



East Elevation

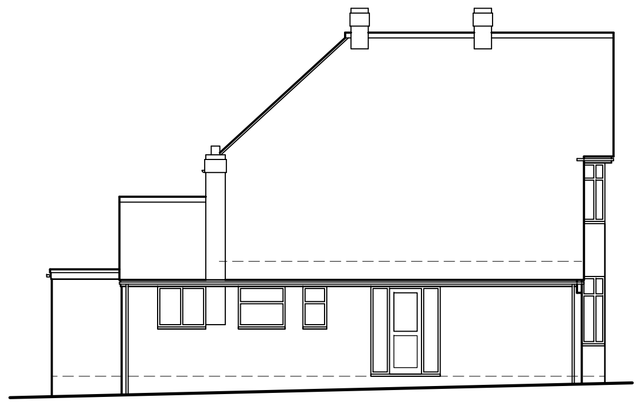


South Elevation

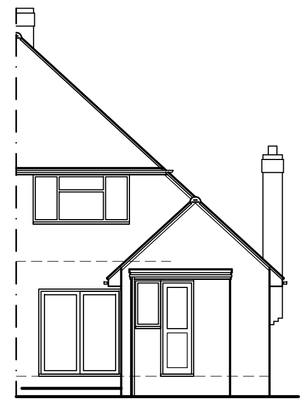


West Elevation

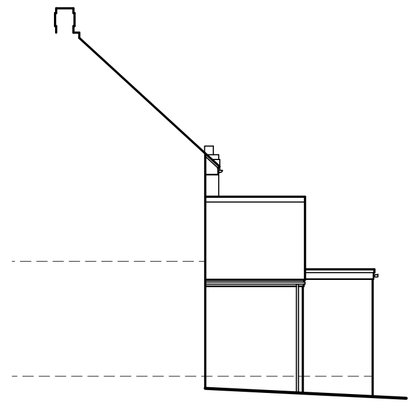


NorthElevation

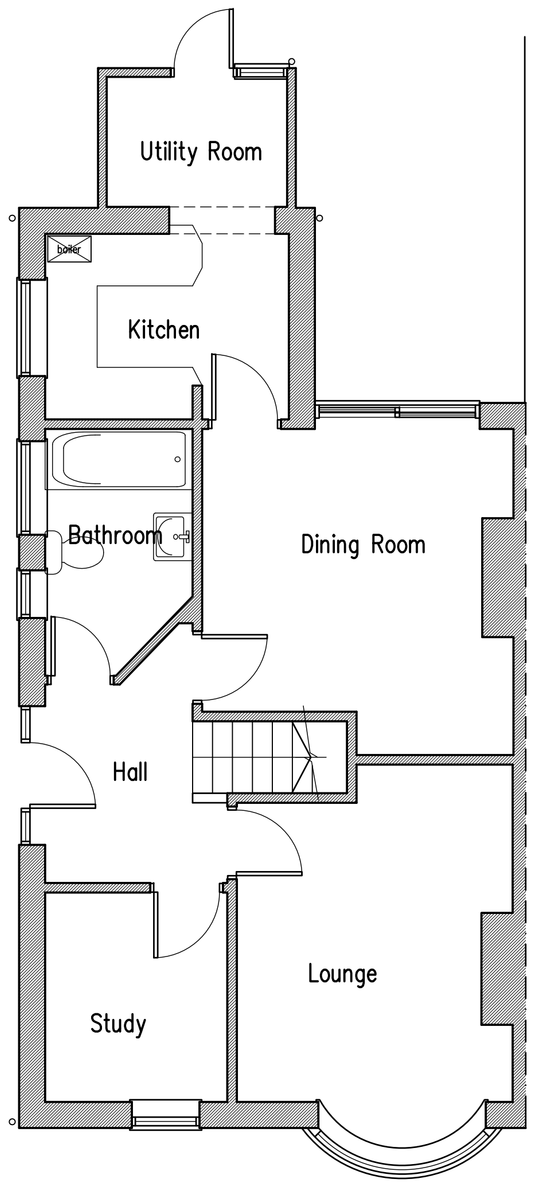

Ground Floor Plan

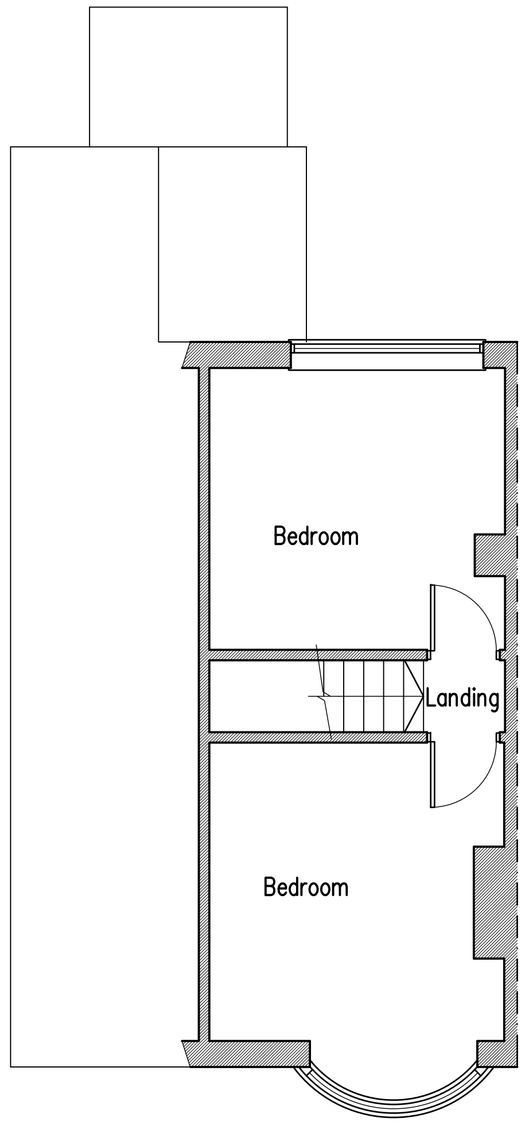

First Floor Plan

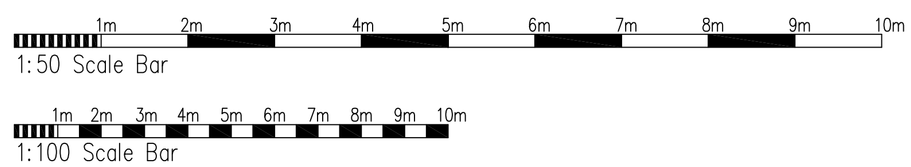

Proposed Single Storey Rear Extension At: 35 Upper Kingston Lane, Shoreham-By-Sea, West Sussex

rja Planning & Building Consultants Ltd.
1st Floor
10 High Street
Shoreham-By-Sea
West Sussex BN43 5DA
t: 01273 467297 mob: 07971 375739
e: rex@rjapbc.co.uk web: www.rjapbc.co.uk

Chartered Institute of Architectural Technologists

PROJECT: 35 Upper Kingston Lane, Shoreham-By-Sea, West Sussex

DRAWING TITLE: Existing Floor Plans & Elevations

CLIENT: Mr Render & Ms Marshall

DWG NO: 15571-01

REVISION:

SCALE: 1:50, 1:100 @ A1

DATE: 05.11.15

DRAWN: rex