Only figured dimensions are to be used. All dimensions to be checked on site.

Please note: Refer to 'type' of drawing below; planning drawings should only be treated as such.

Notes

AMENDED

ADUR & WORTHING
PLANNING SERVICES
PLAN AWDM/ 1446/15
DATE VALID 11.11.15

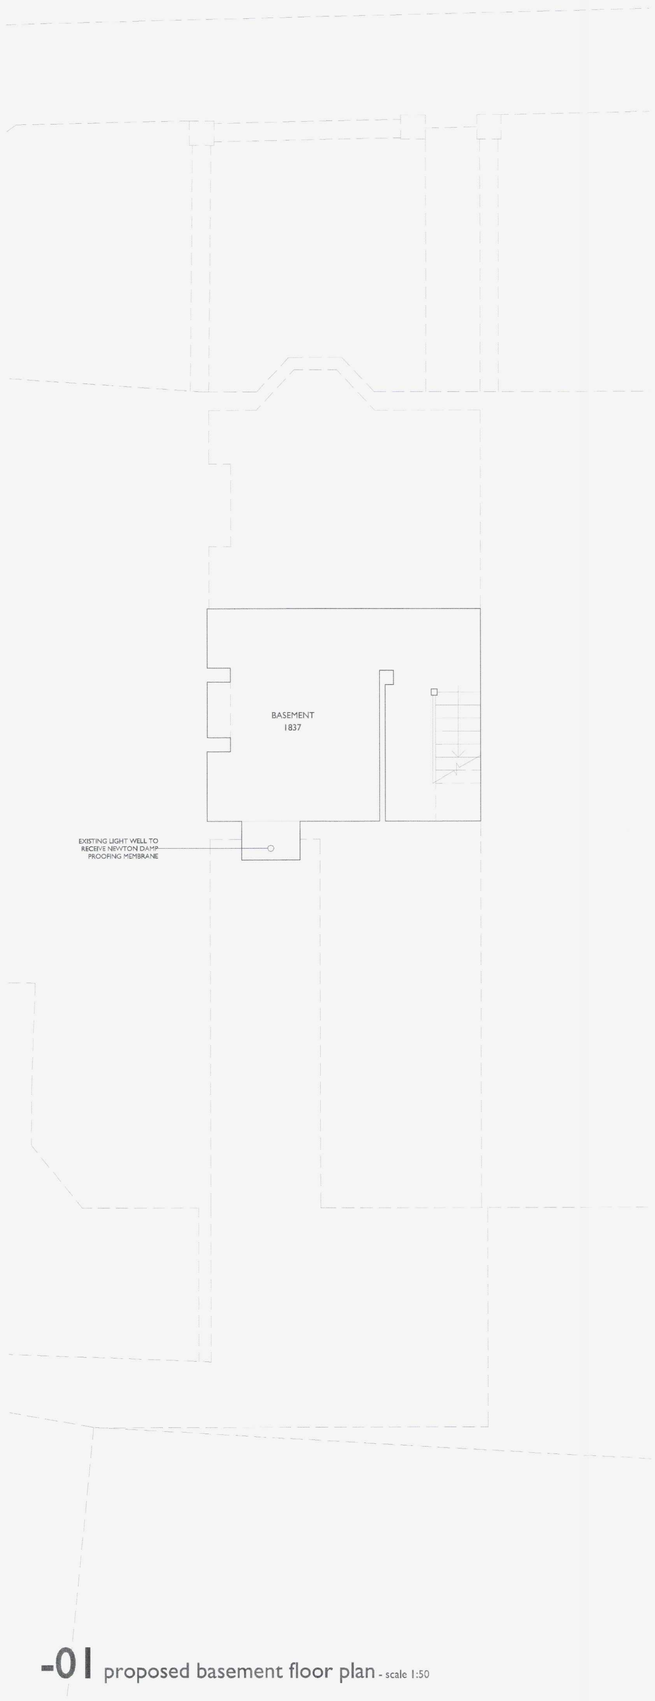

-01 proposed basement floor plan - scale 1:50

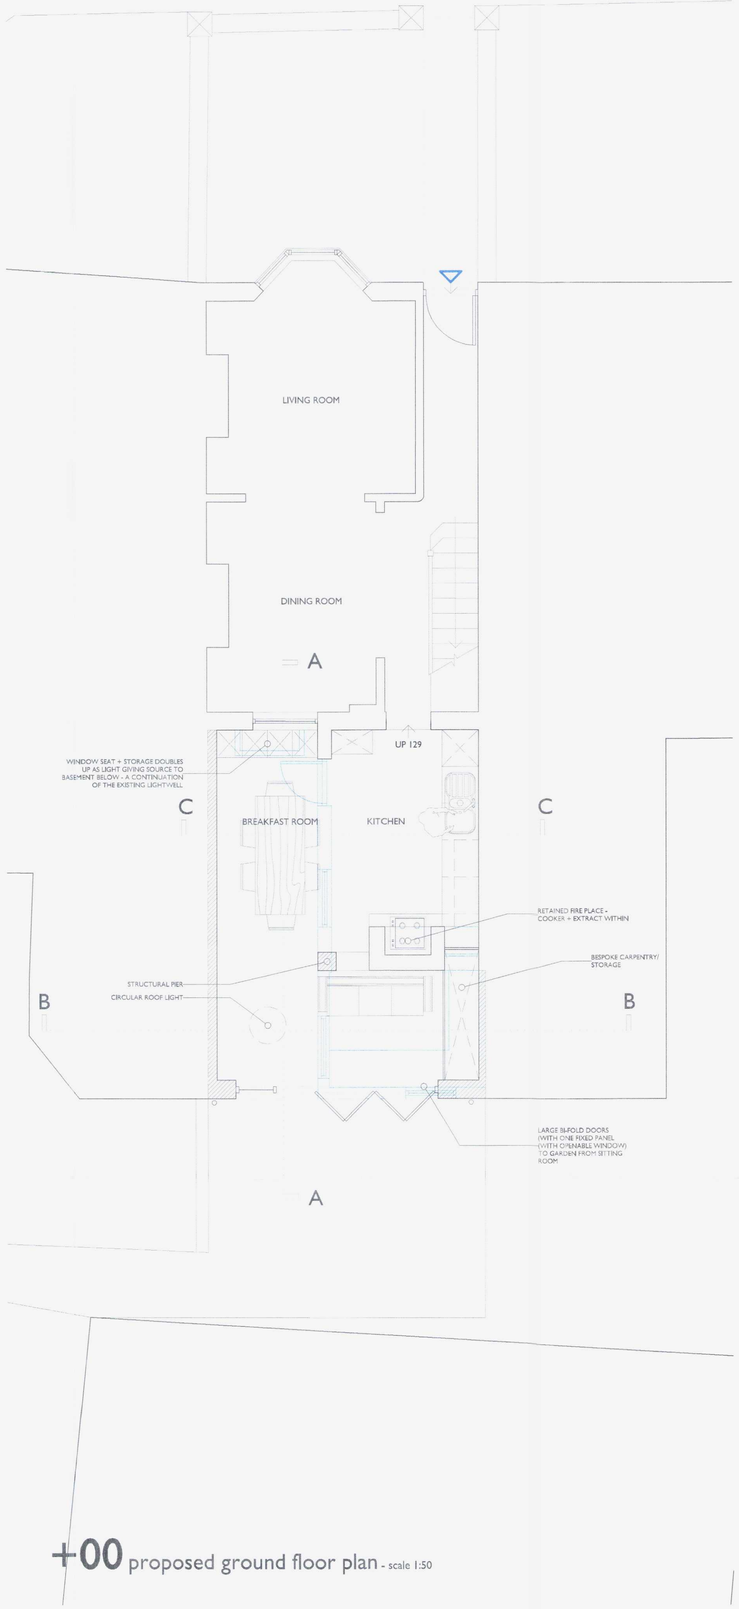

+00 proposed ground floor plan - scale 1:50

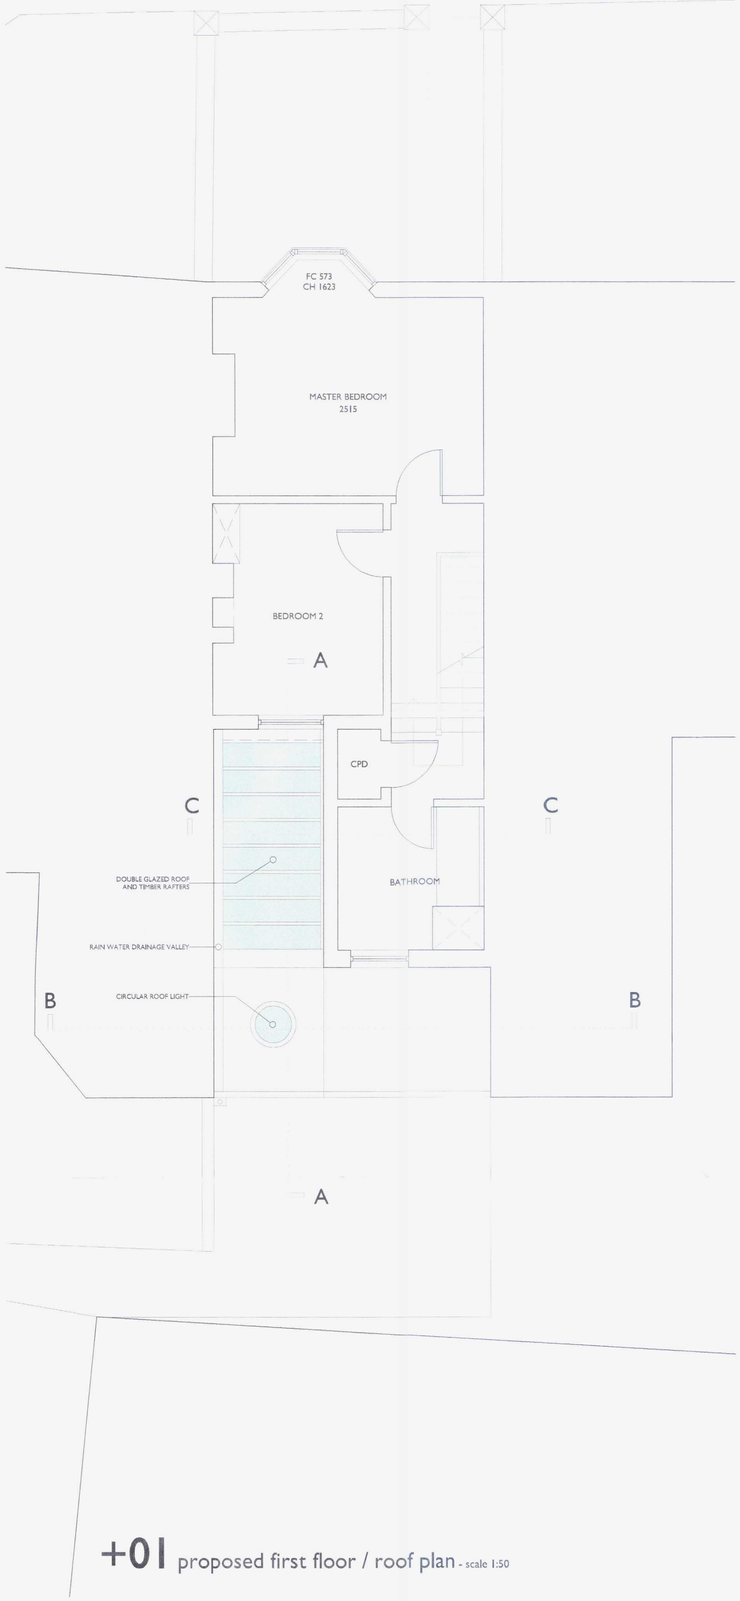

+01 proposed first floor / roof plan - scale 1:50

APPLICATION FOR DETAILED
PLANNING CONSENT

A	11.15	CORRECTED ROOF PITCH AND REVISED DOORS	SJC

REVISION

Liam Russell Architects
architecture and development

24 Windlesham Road, Brighton, East Sussex BN1 3AG, UK
- t: +44 (0)845 180 3676 f: +44(0)845 180 3673 www.liamrussellarchitects.com -
Liam Russell Architects Ltd registered in England and Wales 04738636

JOB
28 QUEENS PLACE
SHOREHAM-BY-SEA
WEST SUSSEX
BN43 5AA

CHECKED
LRA

DRAWN
RW / SJC

CLIENT
GARETH LUCKING

DATE
11.15

SCALE
1:50 @ A1
1:100 @ A3

DRAWING
PROPOSED PLANS

REVISION
A

NUMBER
1330-PA-020

DO NOT SCALE FROM THIS DRAWING. THIS DRAWING IS COPYRIGHT ©