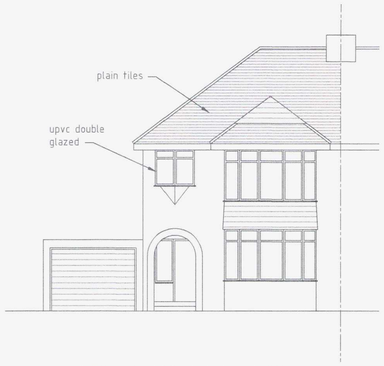

EXISTING FRONT ELEVATION
1:100



EXISTING REAR ELEVATION
1:100

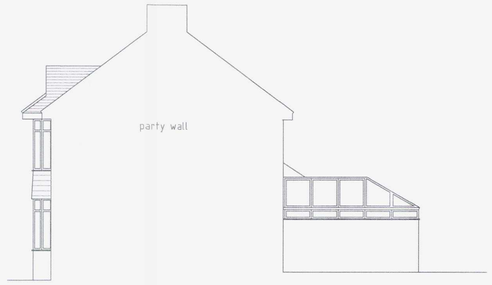

EXISTING WEST ELEVATION
1:100



EXISTING EAST ELEVATION
1:100

ADUR & WORTHING
PLANNING SERVICES
PLAN AWDM/1457/15
DATE ~~VALID~~ Rec'd 25/11/15



PROPOSED FRONT ELEVATION
1:100

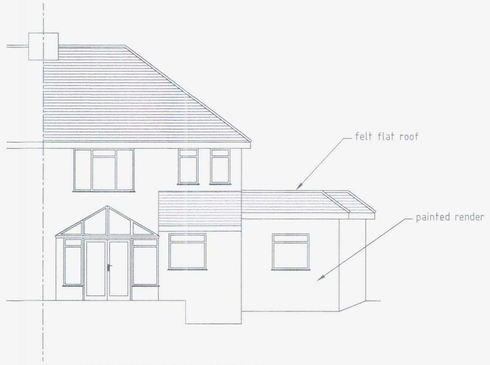

PROPOSED REAR ELEVATION
1:100

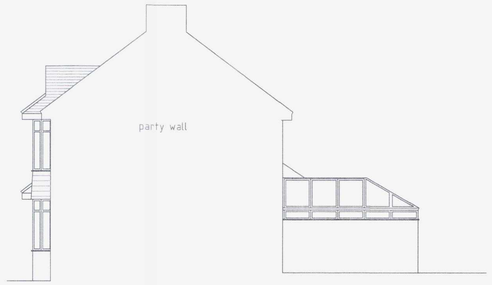

PROPOSED WEST ELEVATION
1:100



PROPOSED EAST ELEVATION
1:100





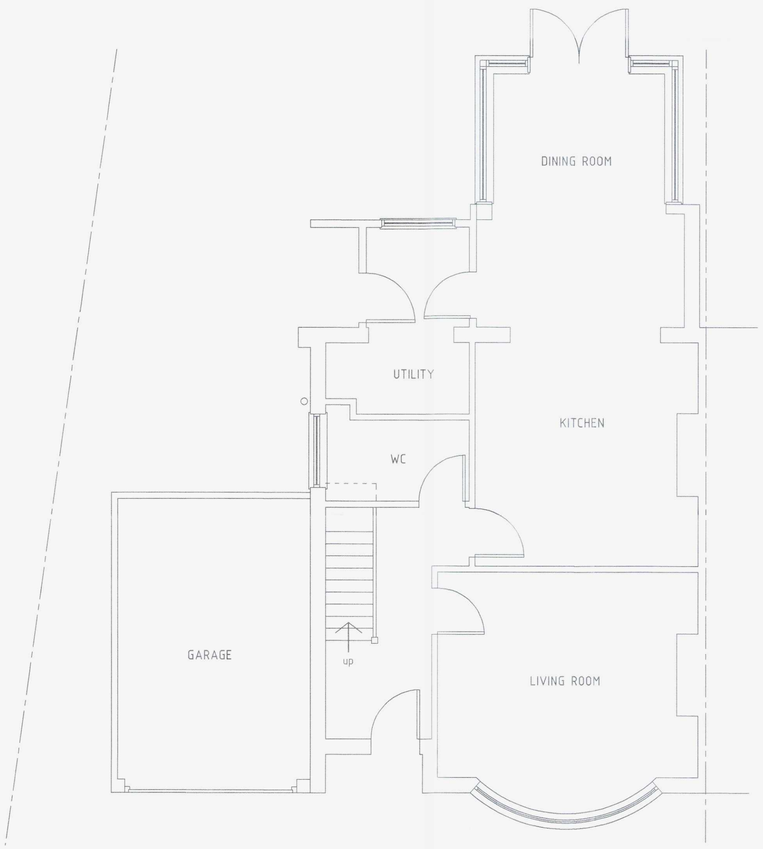

EXISTING GROUND FLOOR
1:50

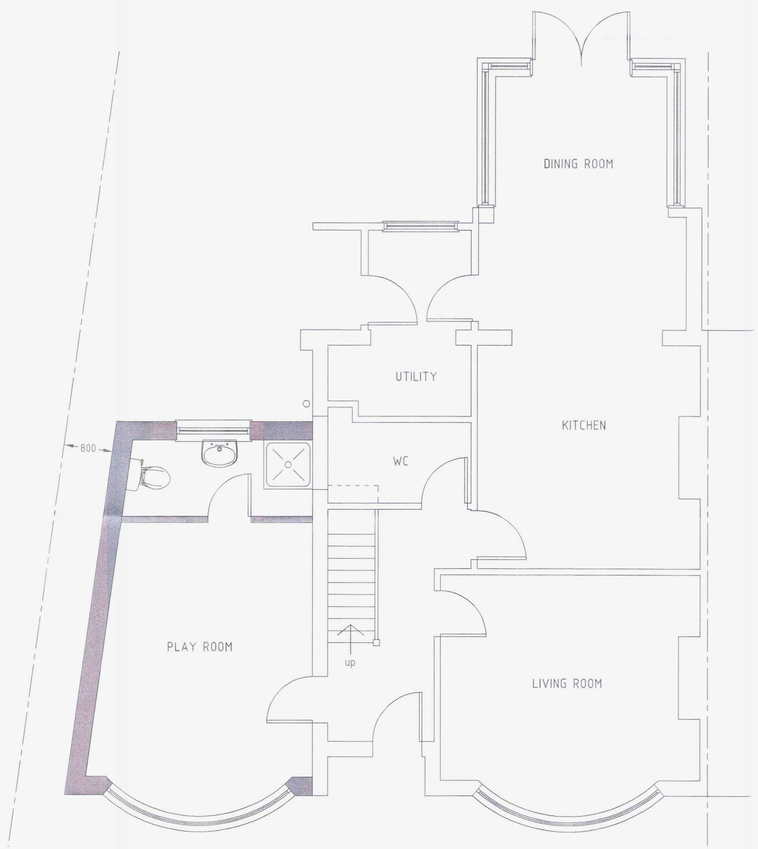

PROPOSED GROUND FLOOR
1:50

DATE	AMENDMENT
25/11/2015	A - extension roof modified on front elevation

PB PLANS

partner LABC

Drawn: Phil Brigly BSc (Hons) MBEng m: 07966 578180 e: philbrigly@gmail.com

ADDRESS:

21 ERRINGHAM ROAD
BN43 5NQ

PROJECT:

SINGLE STOREY
SIDE EXTENSION

SCALE: 1:100, 1:50 DATE: September 2015

DRAWING No: PBP0389/01A DRAWING SIZE: A1 594x841mm