




Scale Bar 1:50

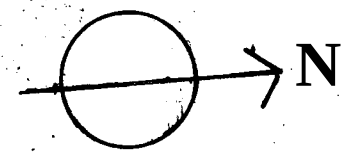

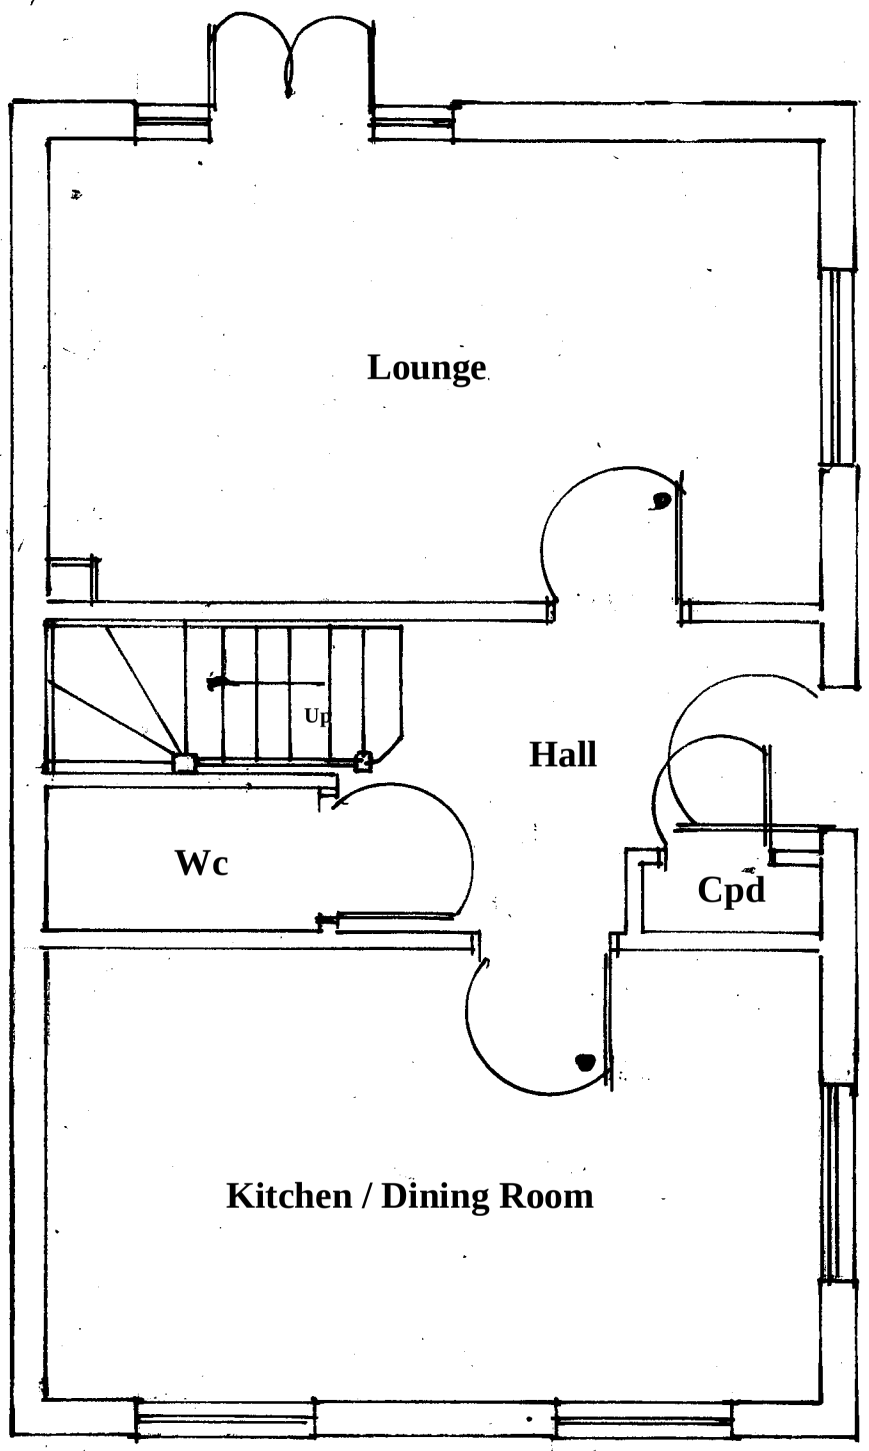

Existing Ground Floor Plan

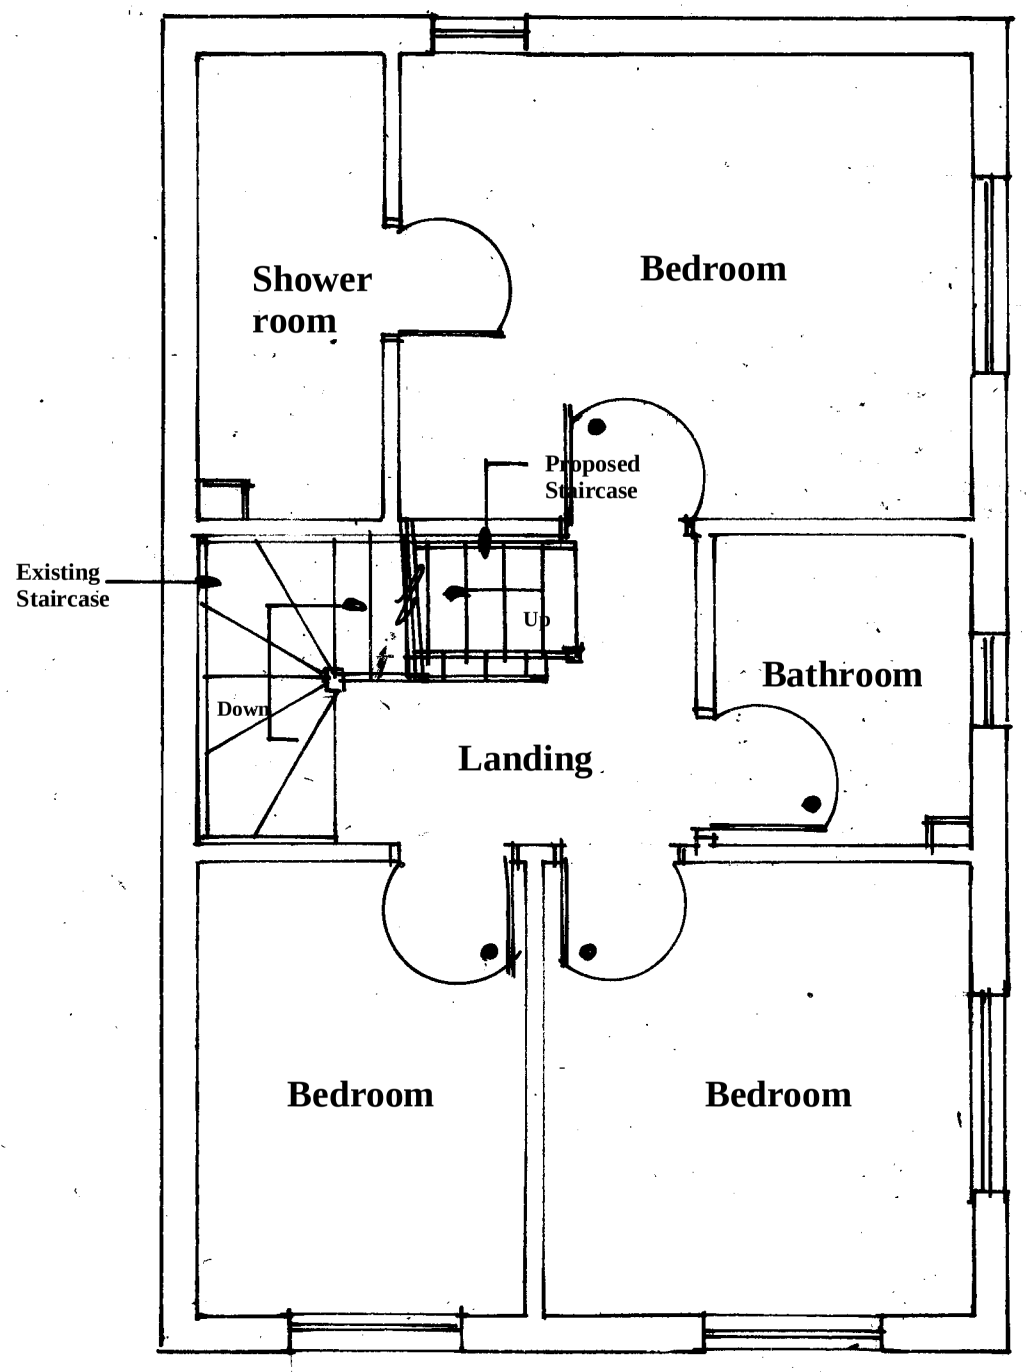

Existing First Floor Plan

Amendments	Date

Client

Mr & Mrs Betts

Site Address

1 Clematis Close
Durrington
West Sussex
BN13 3XT

Proposal **Loft Conversion**

Drawing Title **Existing Grd/ First Floor Plan**

Date **21/08/25** Drawn **S. Burrows**

Scales **1:50**

DWG NO.	REV
S13440/1	