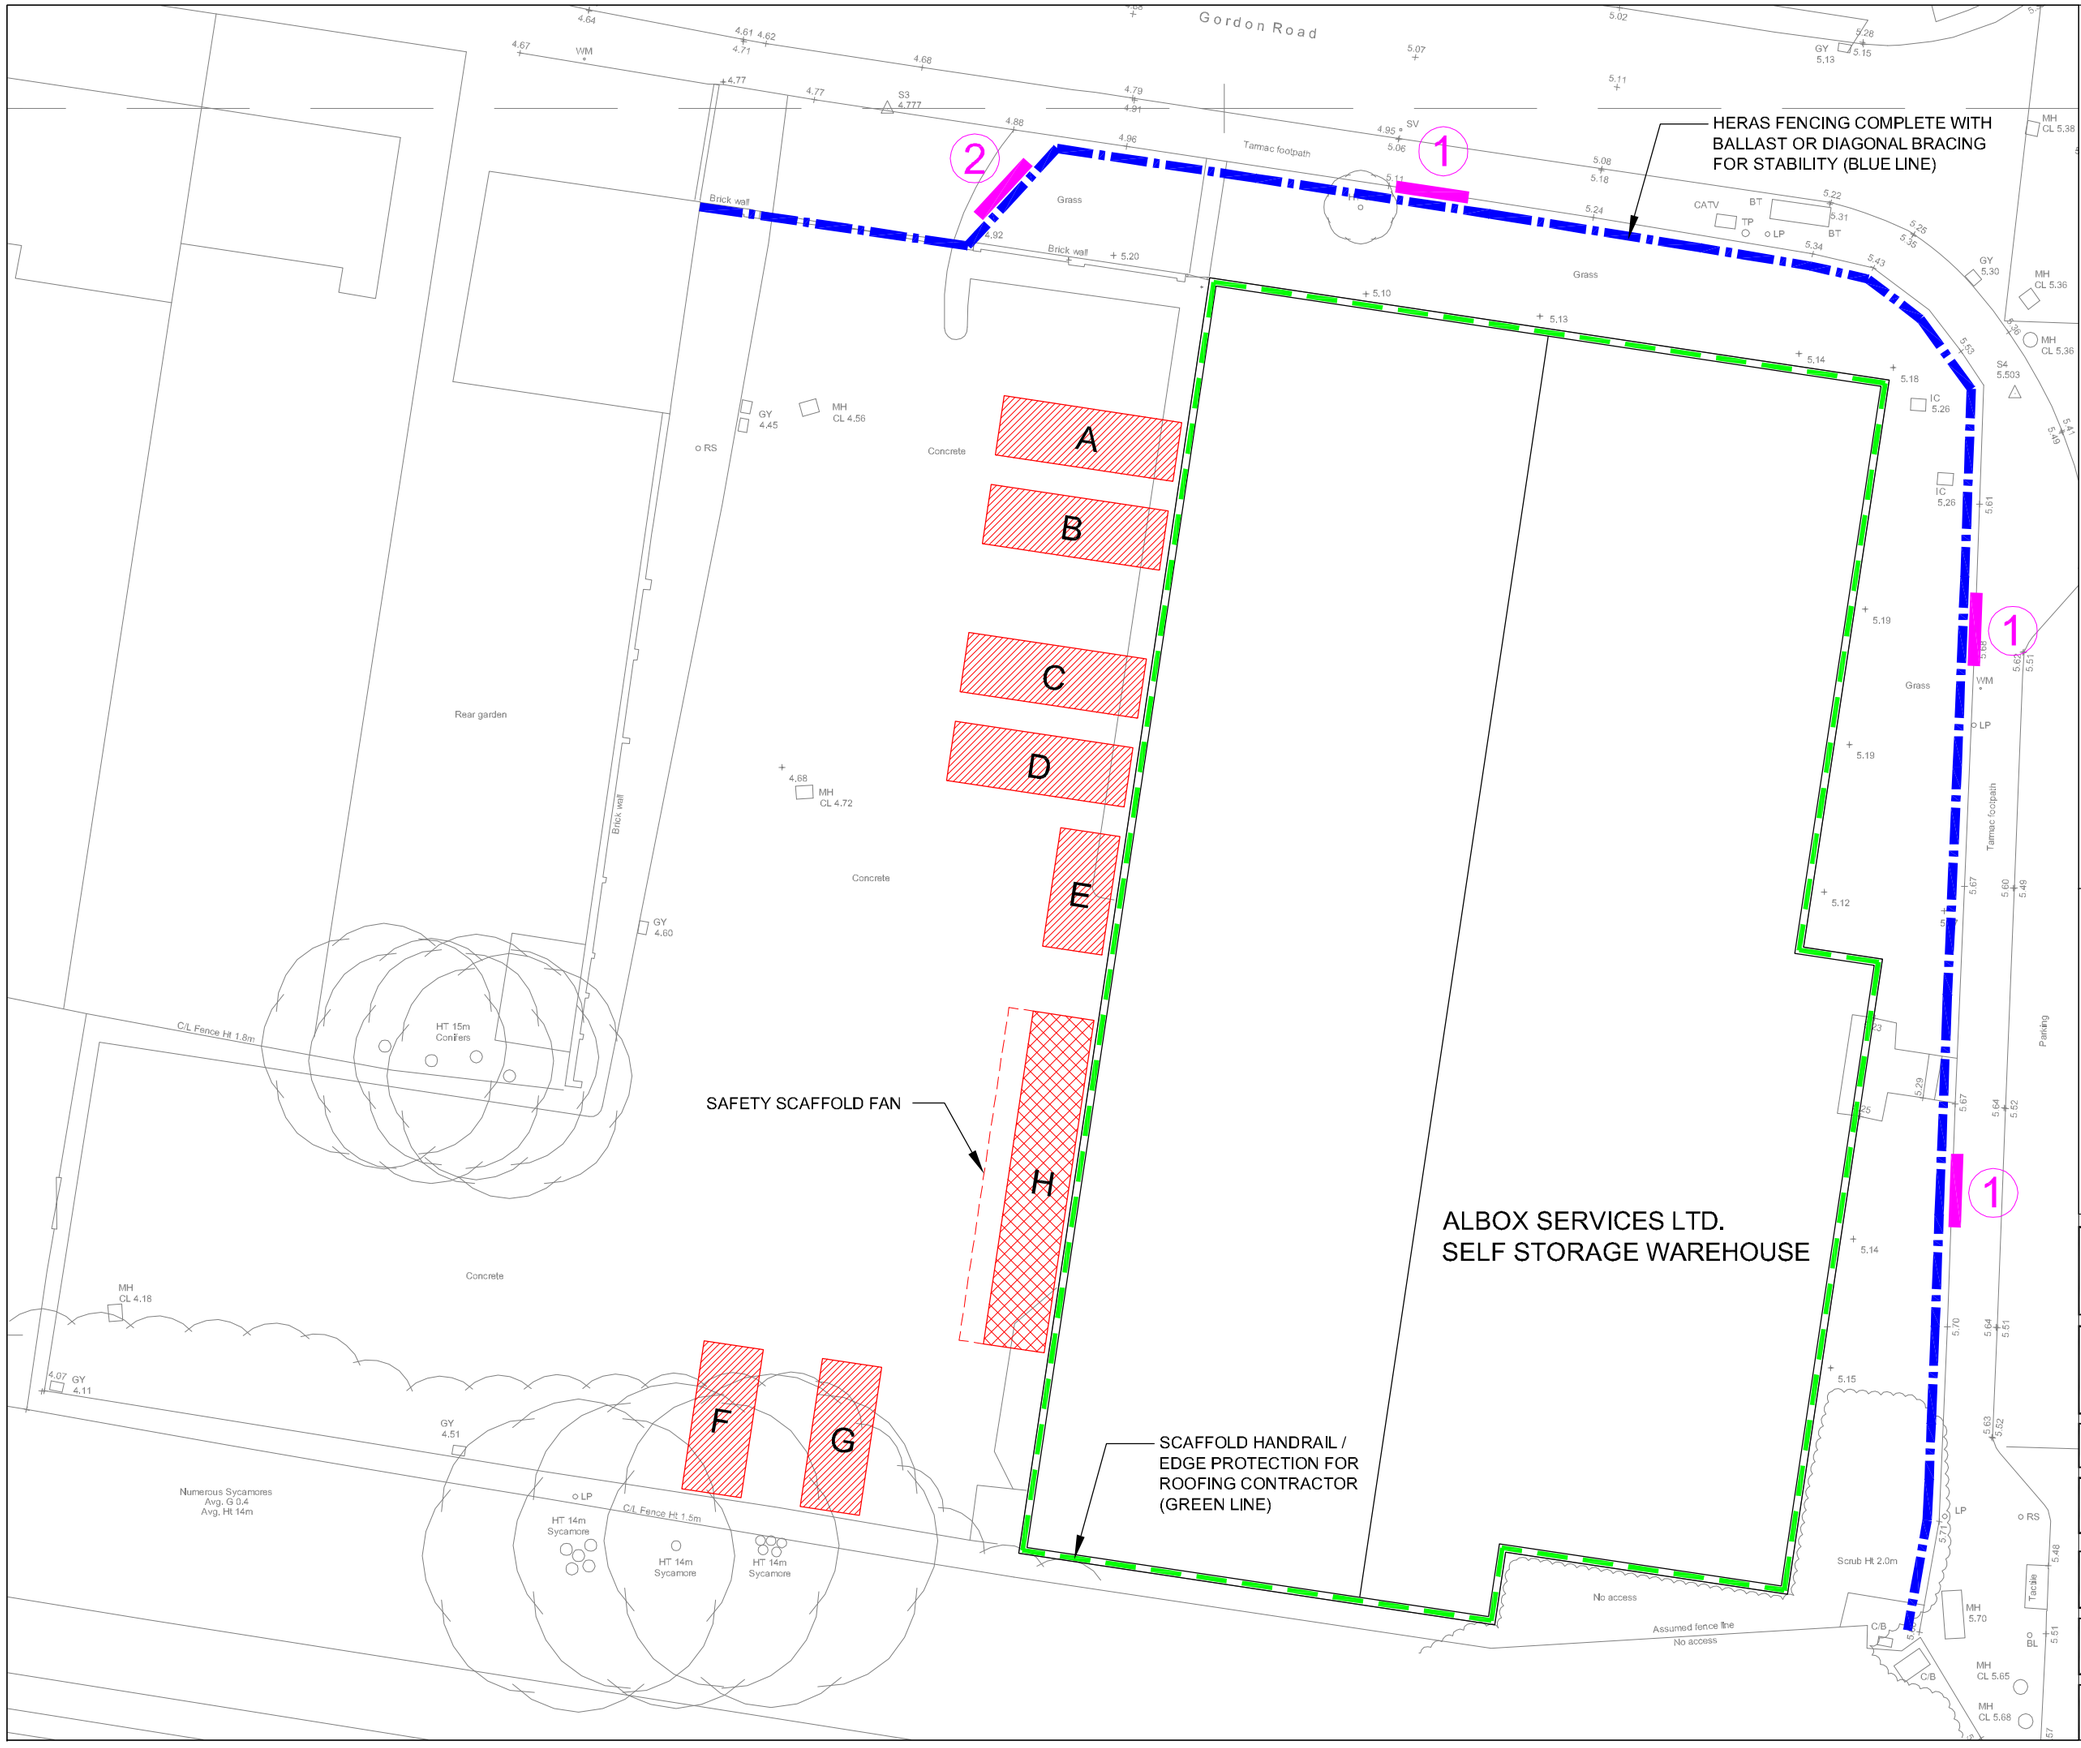

KEY

A = SITE OFFICE

B = MEETING ROOM

C = CANTEEN & DRY ROOM

D = M+E SITE OFFICE

E = TOILET BLOCK

F = GENERAL CONTAINER

G = M+E CONTAINER

H = ROOFER'S LOADING BAY

NOTE: SKIP LOCATIONS AS AGREED WITH CONSTRUCTION MANAGER

SIGNS

1 — Danger Construction site / Keep out

2 — SITE SAFETY / Dangerous Site

Rev No.	Date	By	Description	Checked
A	27.01.17	SAS	Drawing renamed. General revisions.	.

ARAMBOL LLP

Remo House, 310-312 Regent Street
London, W1B 3AU

Tel: +44 (0)20 7927 6370
Web: www.arambol.co.uk

PROJECT NAME
Albox Services Ltd. Shoreham

DRAWING NAME
Site Establishment Plan

ISSUE
FOR INFORMATION

PROJECT No.
3171

ISSUE DATE
SEP 2016

DRAWN
SAS

CHKED

SCALE
1:250 @ A3

DWG No
3171-PM-001

REV
A