

North - Courtyard
1 : 100



East - Courtyard
1 : 100

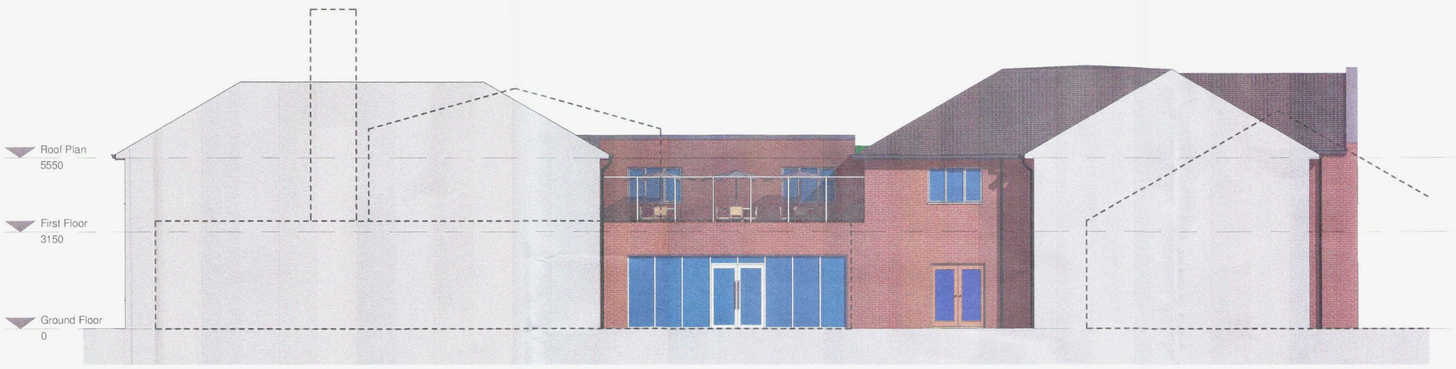

South - Courtyard
1 : 100



West - Courtyard
1 : 100

Outline of Existing Building

Notes

Do not scale for construction purposes, use figured dimensions only.

All dimensions to be verified on site prior to the commencement of any work or the production of any shop drawing. All discrepancies to be reported to the Architect.

This drawing is to be read in conjunction with all related Architect's and Engineer's drawings and any other relevant information.

This drawing is copyright © of DWA Architects Ltd.

Rev	Date	Description	By
A	03/02/2016	Added outline of existing building	JN
B	14/04/2016	Changed elevations to colour	JN

DWA ARCHITECTS

DWA

DWA Architects Ltd
Revaux House
1 St Mary's Court
York
YO24 1AH

Tel:
01904544400

Facsimile
01904544449

Email
york@dwa.architects.co.uk

Website
www.dwa.architects.co.uk

ISO 9001 REGISTERED FIRM

INVESTOR IN PEOPLE

COMMENT

London and Regional Properties

Project
Cavell House,
Shoreham-by-Sea

Drawing Title
Elevations 02

Scale	As indicated @ A1	Date	11/12/2015
Drawn by	JN	Checked by	RJ

Job No.	Drawing No.	Rev.
L5800(28)	042	B

ADUR & WORTHING PLANNING SERVICES
PLAN AWDM/0566/16
DATE VALID 15/4/16